FORM No 1.

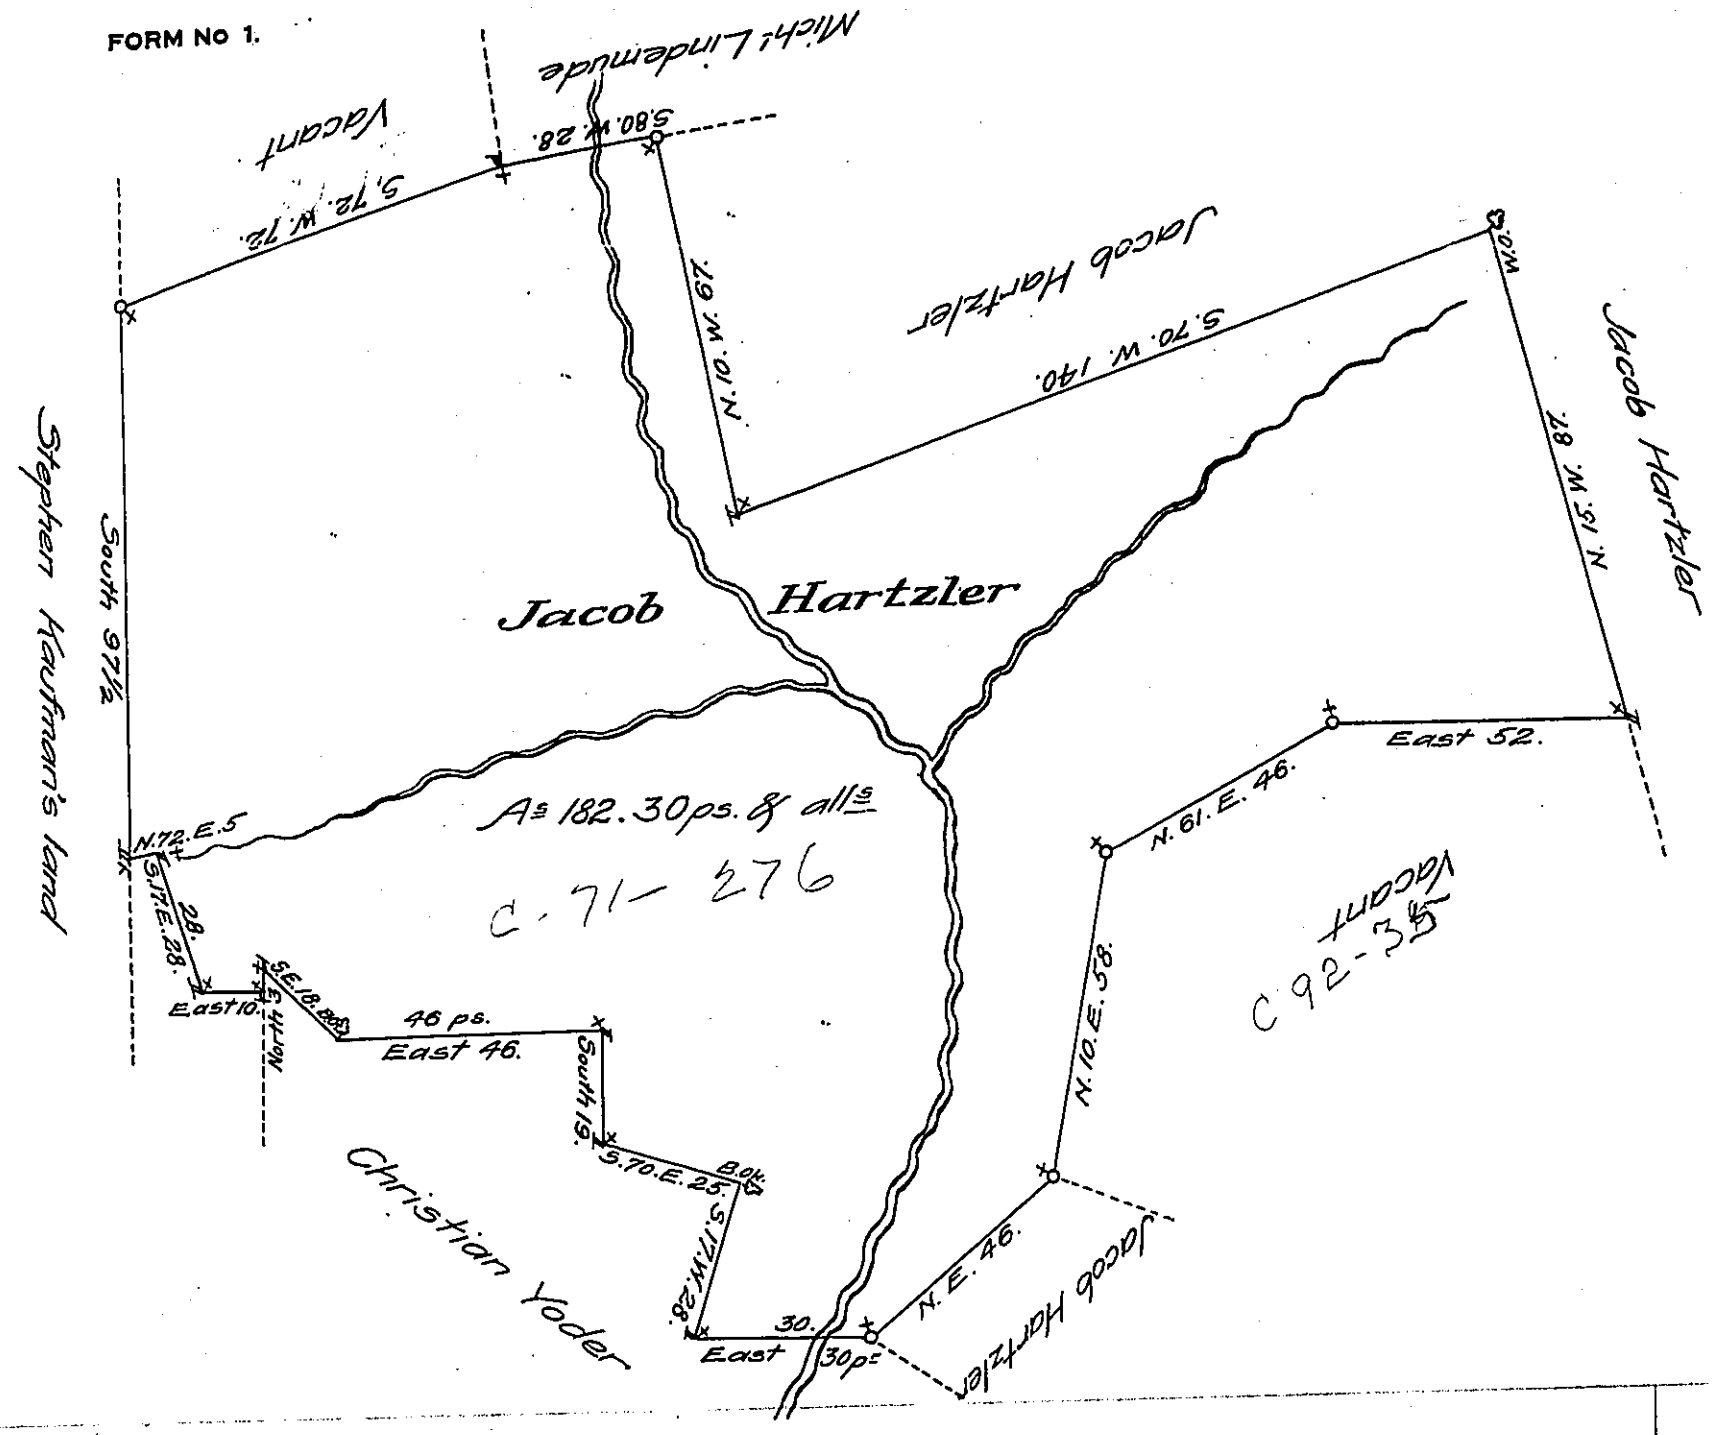

Situate in Bern township, Berks County Containing One hundred eighty two acres, thirty perches and allowance of 6 ~~pr~~ Ct. Surveyed on Application Nº 2177 dated December 2d 1766 granted to Jacob Hartzler. Survd May 14, 1767 ~~pr~~ order of Wm Scull, by Henry Vanderslice

Copied October 16th 1828

Matthias S. Richards D.S.

Gabriel Hiester, Esquire
Surveyor General

This survey appears to be the same ground on which a Warrant granted to Jacob Hertzler dated 9 Jany 1750 was located & said to be patd to Joseph Kauffman in the year 1822, In Con. Report.

IN TESTIMONY that the above is a copy of the original remaining on file in the Department of Internal Affairs of Pennsylvania, made conformably to an Act of Assembly approved the 16th day of February, 1833, I have hereunto set my Hand and caused the Seal of said Department to be affixed at Harrisburg, this eighteenth *day of* September *1908.*

Henry Hoch

Secretary of Internal Affairs.