FORM No. 1.

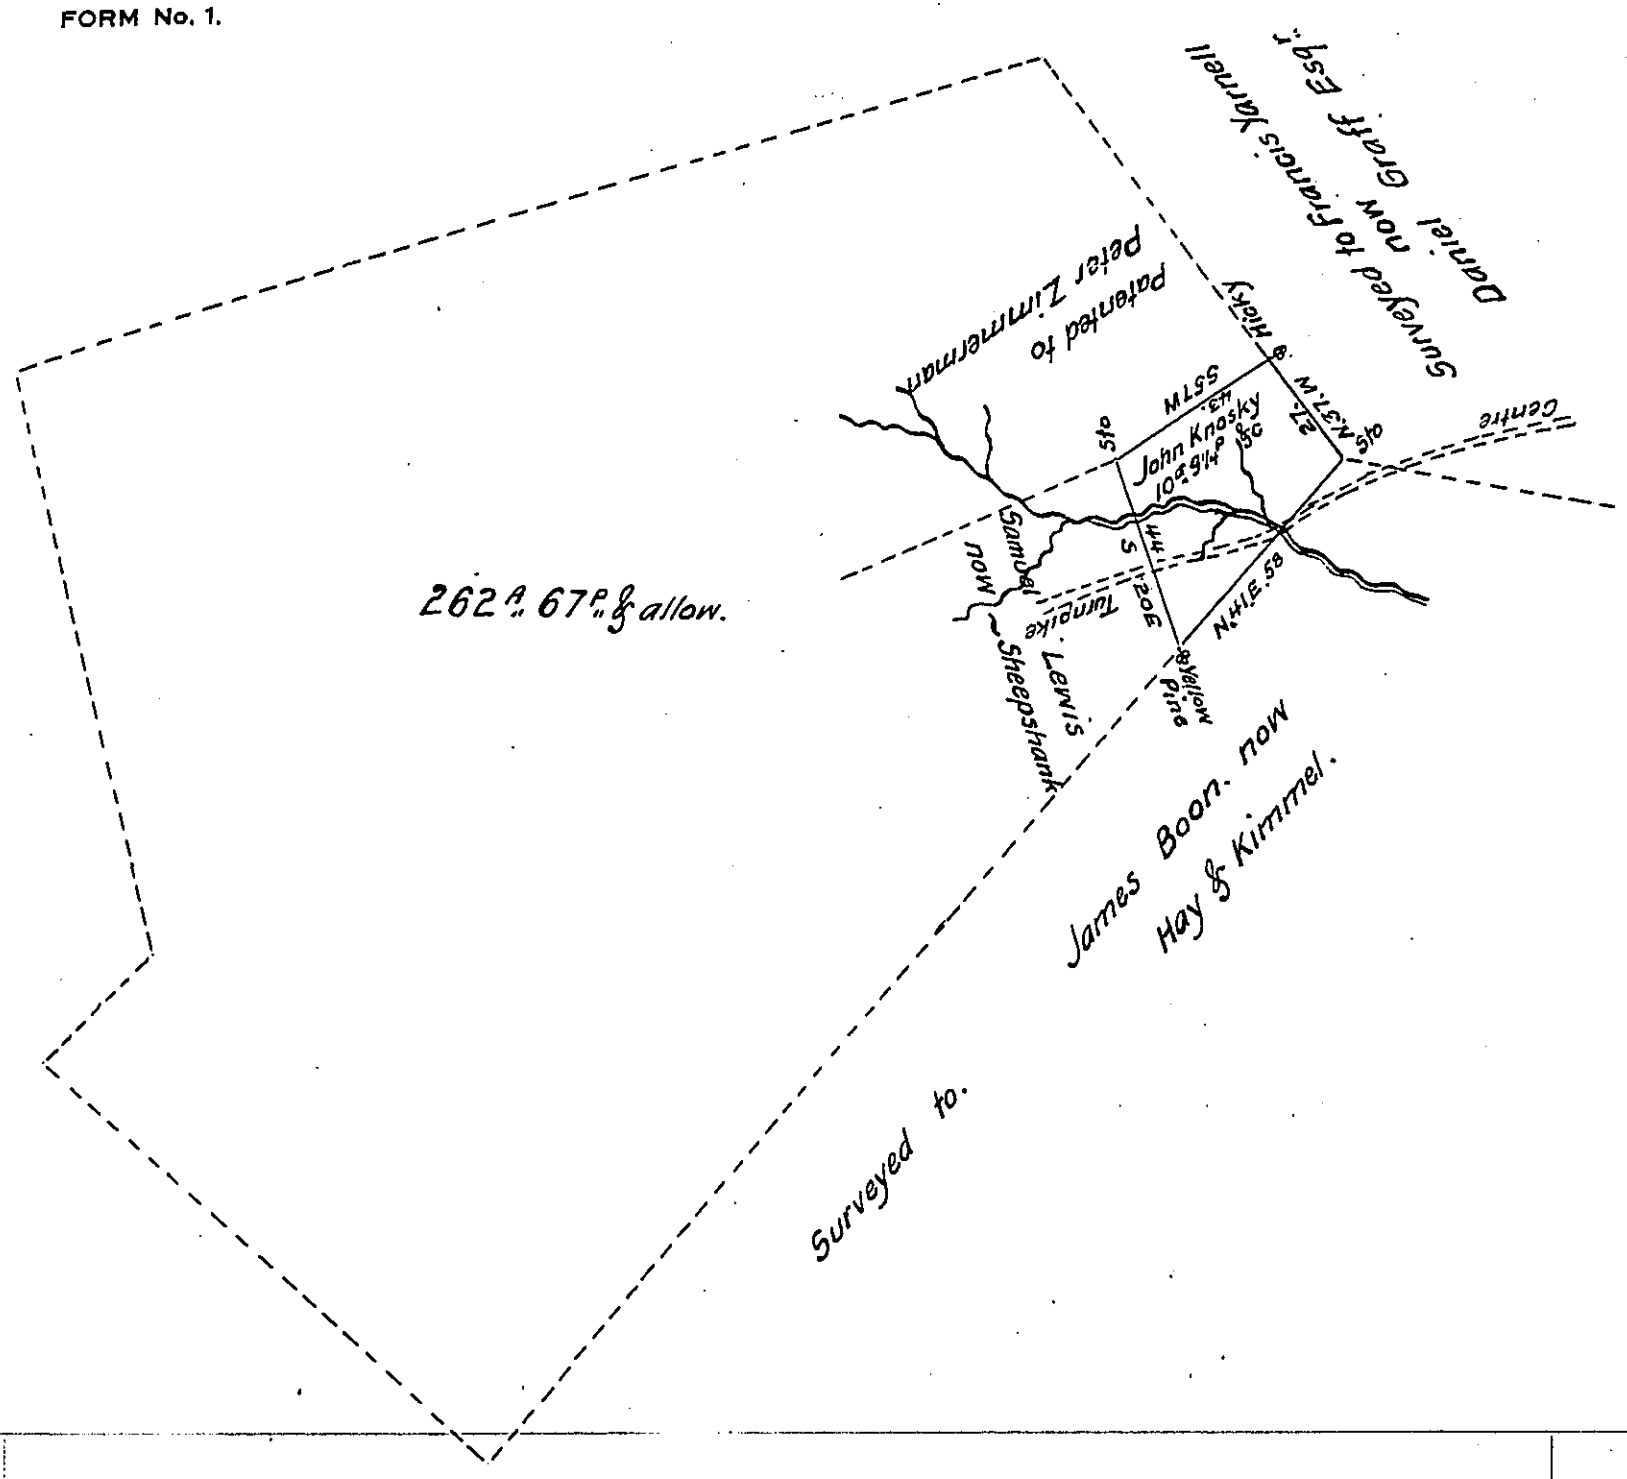

Situate in Manheim Township Schuylkill County. Containing 10 A. 9¼ P. & allowance of six per Cent. for Roads &c. part of the same Tract of 262 A. 67 P. & allowance of six per Cent. which was surveyed to Robert Levers. by a Warrant, granted to him. dated the 5th of March A.D. 1750. Now surveyed for the Revd John Knosky. October, the 30th A.D. 1823. By

To Samuel Cochran Eq. Jn. Dreher D.S.

Surveyor Genl of Penny.

IN TESTIMONY that the above is a copy of the original remaining on file in the Department of Internal Affairs of Pennsylvania, made conformably to an Act of Assembly approved the 16th day of February, 1833, I have hereunto set my Hand and caused the Seal of said Department to be affixed at Harrisburg, this seventh day of April 1909

Henry Houck

Secretary of Internal Affairs.