FORM No. 1.

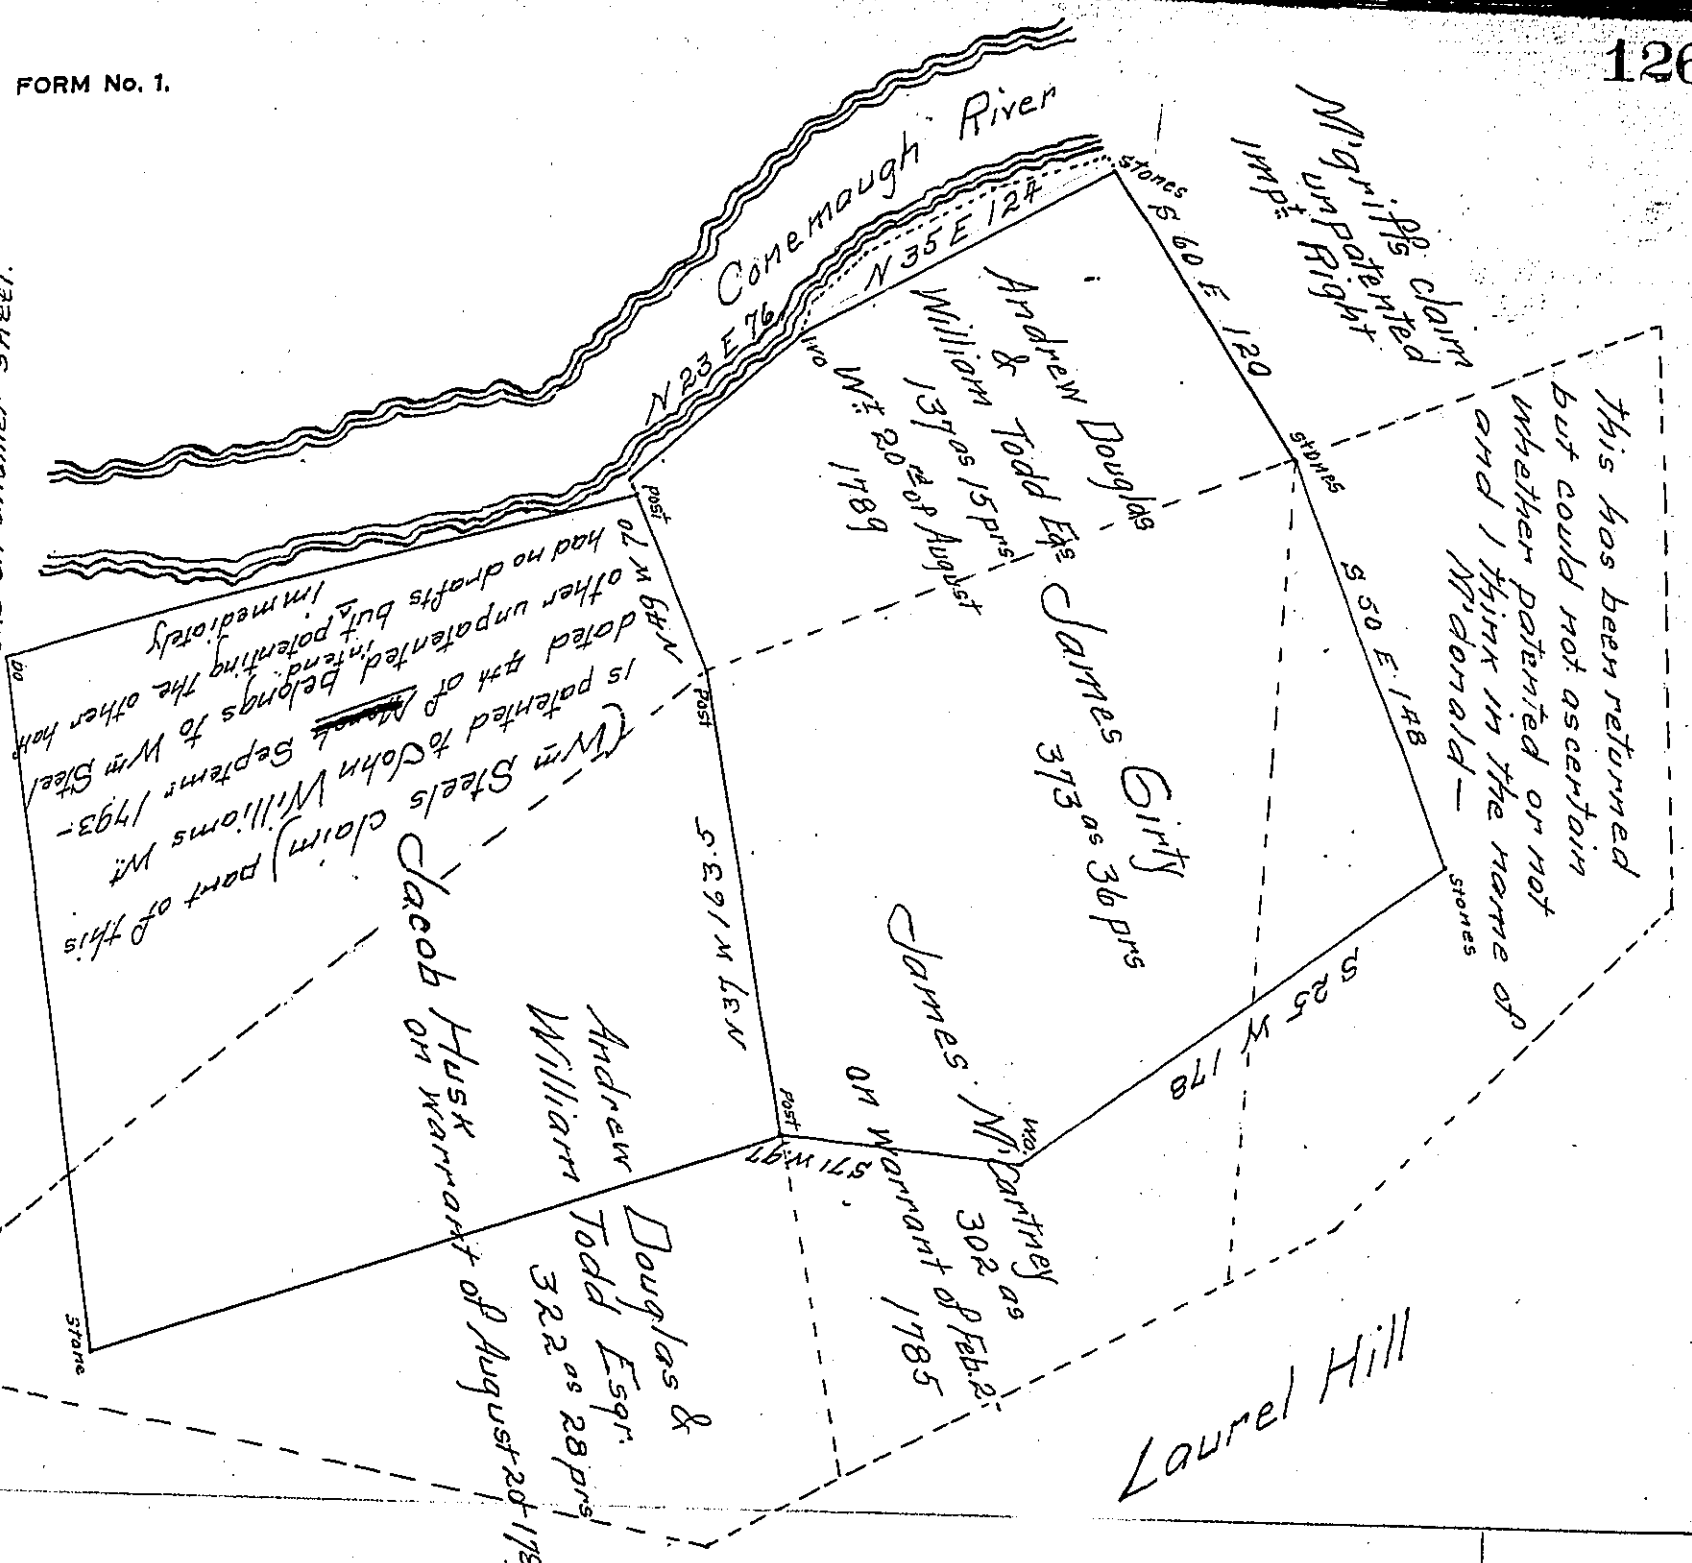


(Note) the drafts could not be obtained for Steels land and could not be laid down so satisfactory as could be wished and the survey is believed to be within the lines and other rights Field notes of Husks

(Wm Steels claim) part of this is patented to John Williams Wt dated 4th of March Septemr 1793- other unpatented interfering the other hath belongs to Wm Steel immediately but applying the drafts

M'Griffs claim unpatented Impt. Right

This has been returned but could not ascertain whether patented or not and I think in the name of M'Donald—

In pursuance of an Application granted to James Girty No. 2913 dated 7th of April 1769 Surveyed the above on the 5th of January 1829 the above described tract of land ~~Situ~~ Containing three hundred and Seventy three acres thirty Six perches and the allowance proportioned at Six per Cent for Roads &c Situate between the Laurell hill and Conemaugh River in the corner including the clear Meadows in Fairfield Township Westmoreland County formerly Wheatfield Township Indiana County Pa.

Gabriel Hiester Esqr
Surveyor General of Pa.

S. L. Carpenter D. S.

A. Douglas & Wm Tod jr. - 137.15 Pats
J. M'Cartney - - - - 302.00 Pats
A. Douglas & Wm Tod - 322.28 Pats
Jno Williams Pats

IN TESTIMONY that the above is a copy of the original remaining on file in the Department of Internal Affairs of Pennsylvania, made conformably to an Act of Assembly approved the 16th day of February, 1833, I have hereunto set my Hand and caused the Seal of said Department to be affixed at Harrisburg, this fifteenth day of September 1909.

Henry Houck

Secretary of Internal Affairs.