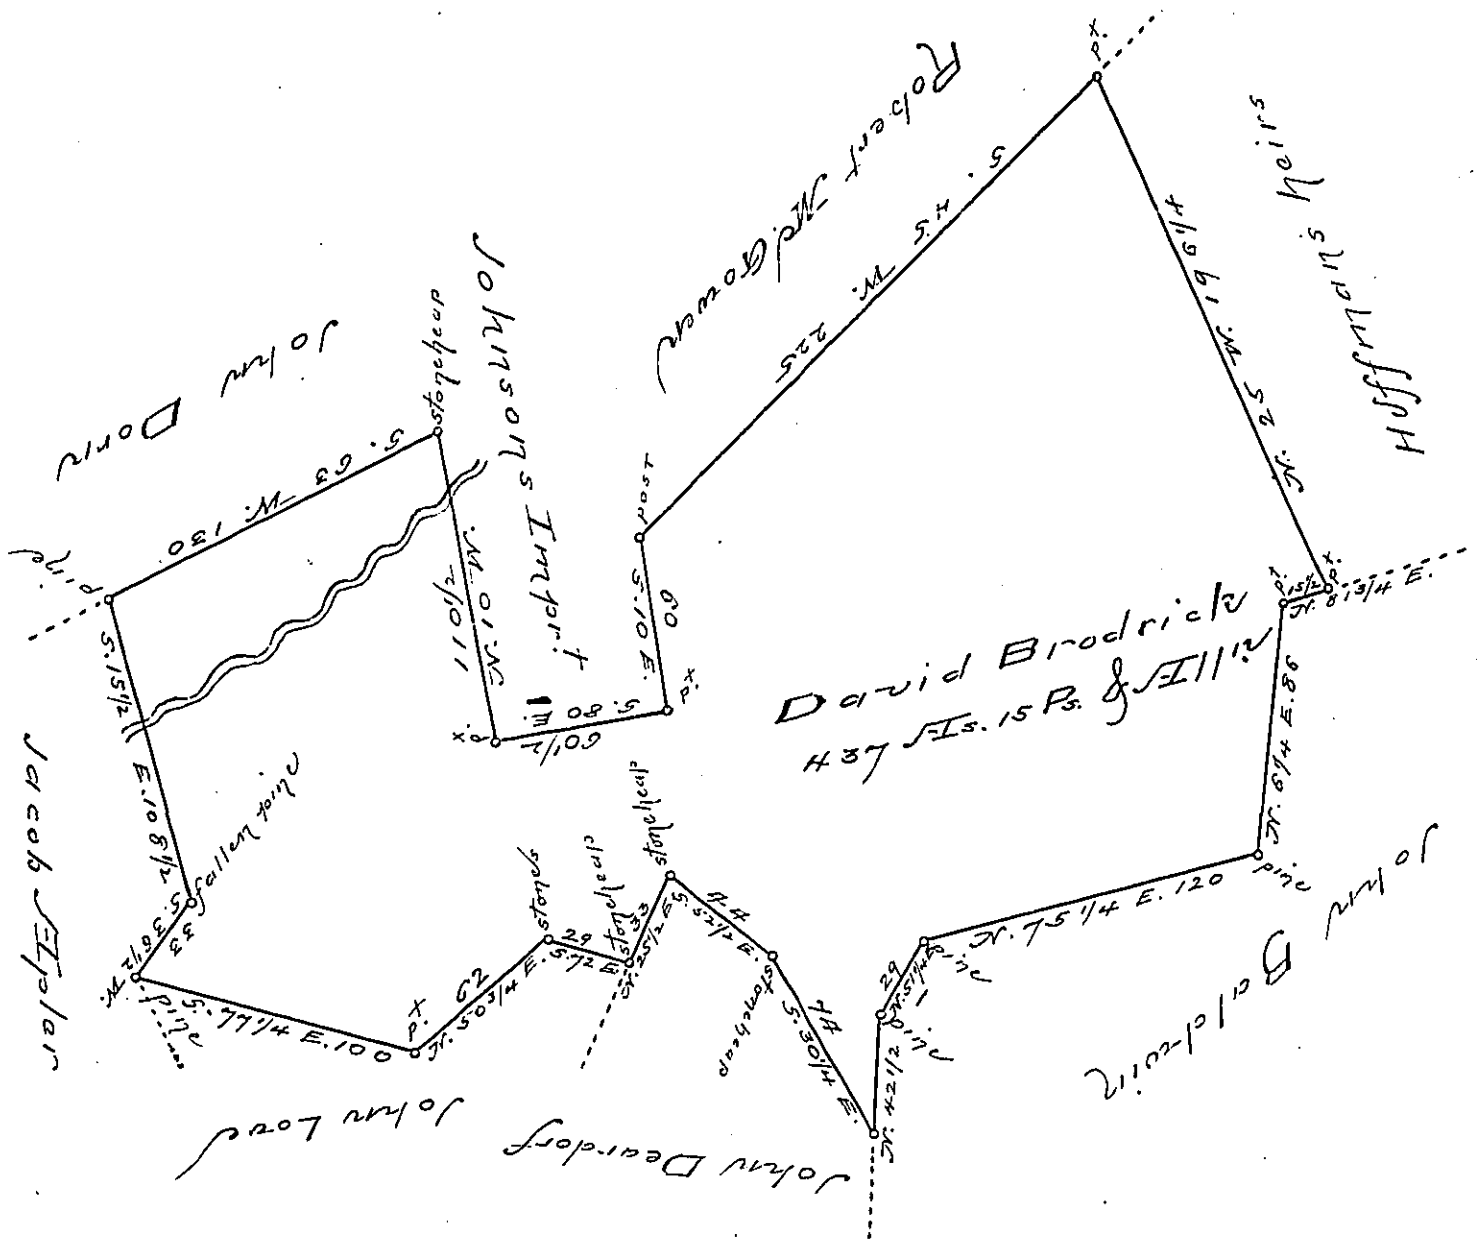

A Draught of a tract of Land Situate in Middleton Township Cumberland County Containing 437 A. 15 P. and allowance of six P. Cent for Roads &c

Surveyed the 22d day of October 1794 In pursuance of a warrant granted to David Brodrick dated the 13th Day of December 1785.

I Certify that the above is a Copy of a Draught Remaining in the Deputy Surveyors office, Surveyed by or under the Direction of Saml Lyon D.S. February 20, 1809.

To Saml Cochran Esq. J.G.

Wm Wharles D.S.

IN TESTIMONY that the above is a copy of the original remaining on file in the Department of Internal Affairs of Pennsylvania, made conformably to an Act of Assembly approved the 16th day of February, 1833. I have hereunto set my Hand and caused the Seal of said Department to be affixed at Harrisburg, this

seventh day of April 1896.

James W Latta

Secretary of Internal Affairs.