FORM NO. 1.

33

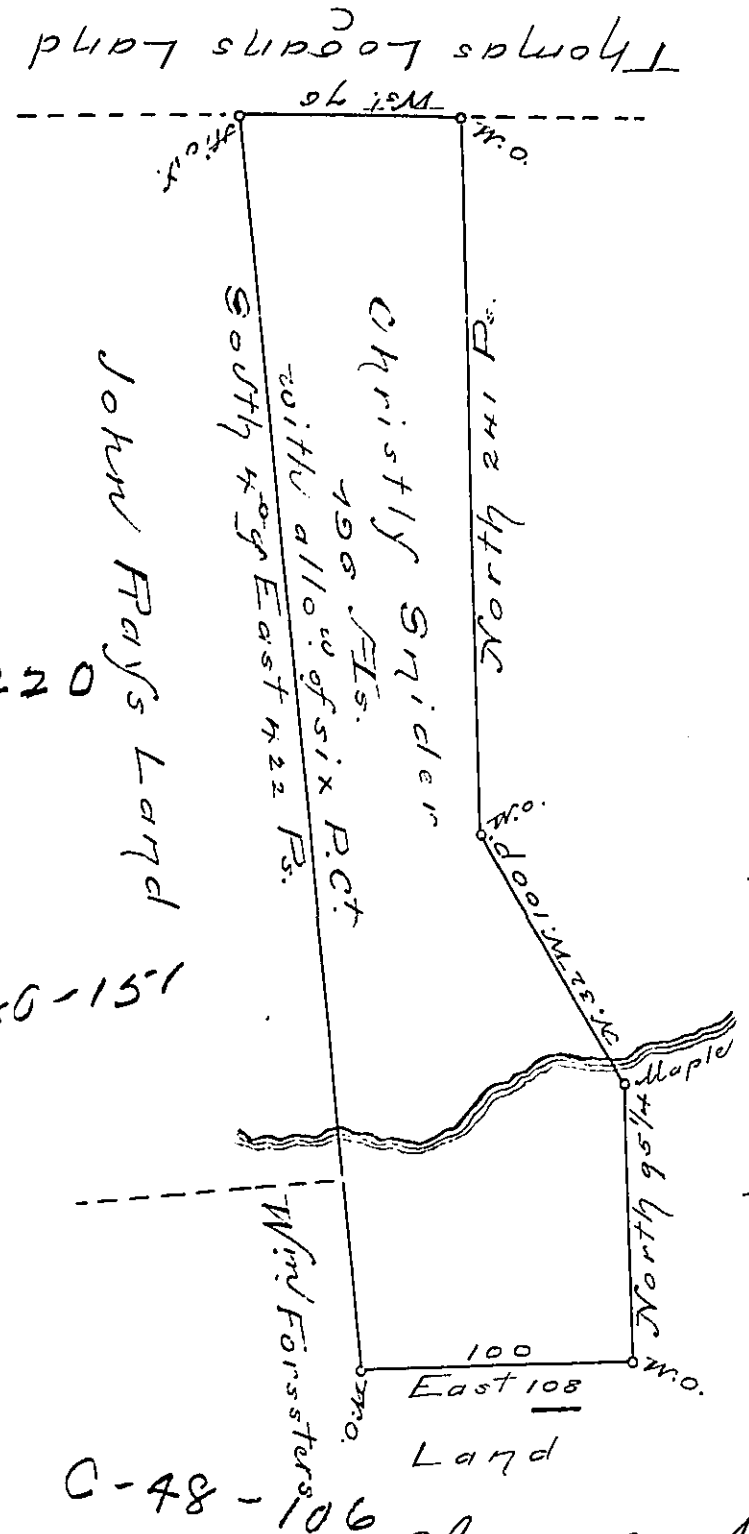

A Draught of Christly Sniders Land Situate In Derry and Donagall Townships Lancaster County Containing One Hundred & Sixty six Acres with an allowance of six P. Ct. for Roads and highways

By Vierture of the Honble. the proprietaries Warrant Dated 24th of May 1754. and Surveyd this 4th Decbr. 1754.

To Nicholas Scull Surveyor Genl } Pr Wm Galbreath Dep. S.

IN TESTIMONY that the above is a copy of the original remaining on file in the Department of Internal Affairs of Pennsylvania, made conformably to an Act of Assembly approved the 16th day of February, 1833. I have hereunto set my Hand and caused the Seal of said Department to be affixed at Harrisburg, this

fourth day of Fubrsary 1896.

James W Latta

Secretary of Internal Affairs.