FORM NO. 1.

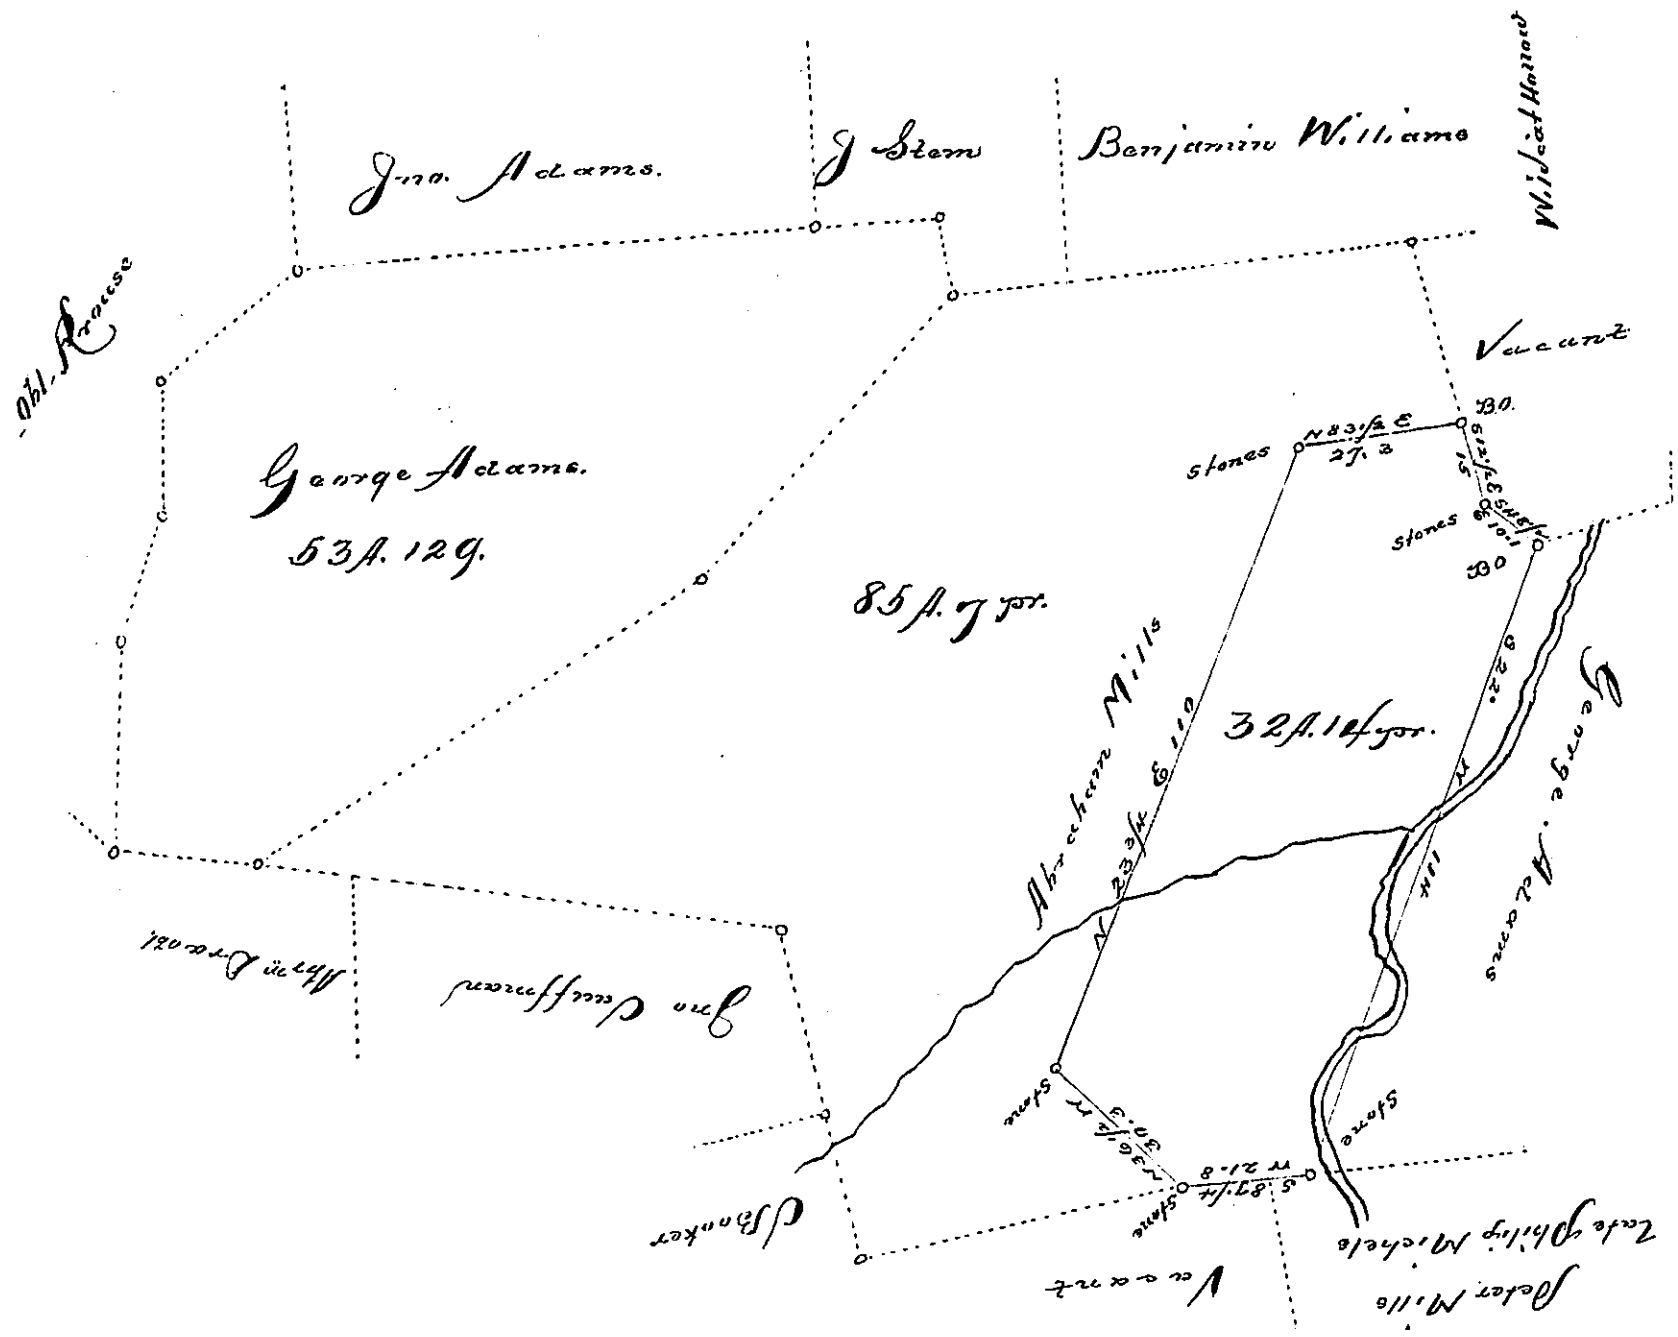

A. Draught of a Tract of Land Situate In Nockamixon Township Bucks County. Containing Thirty two Acres and Fourteen perches and Allowance of Six pr. Cent for Roads &c. It being a part of One Hundred and seventy acres and 150 perches and allowance of six pr. Cent &c. Which was Surveyed pursuant to Richard Iriff's Application No. 1278. of the ninth of Decemb.r 1765. Surveyed and devided at the request of George Adams. the sixteenth day of February 1814.

William Long. D.S.

Richard T. Leech. Esquire
Surveyor General. Harrisburg Pa.

IN TESTIMONY that the above is a copy of the original remaining on file in the Department of Internal Affairs of Pennsylvania, made conformably to an Act of Assembly approved the 16th day of February, 1833. I have hereunto set my Hand and caused the Seal of said Department to be affixed at Harrisburg, this

seventh day of April 1896.

James W. Latta
Secretary of Internal Affairs.