FORM NO. 1.

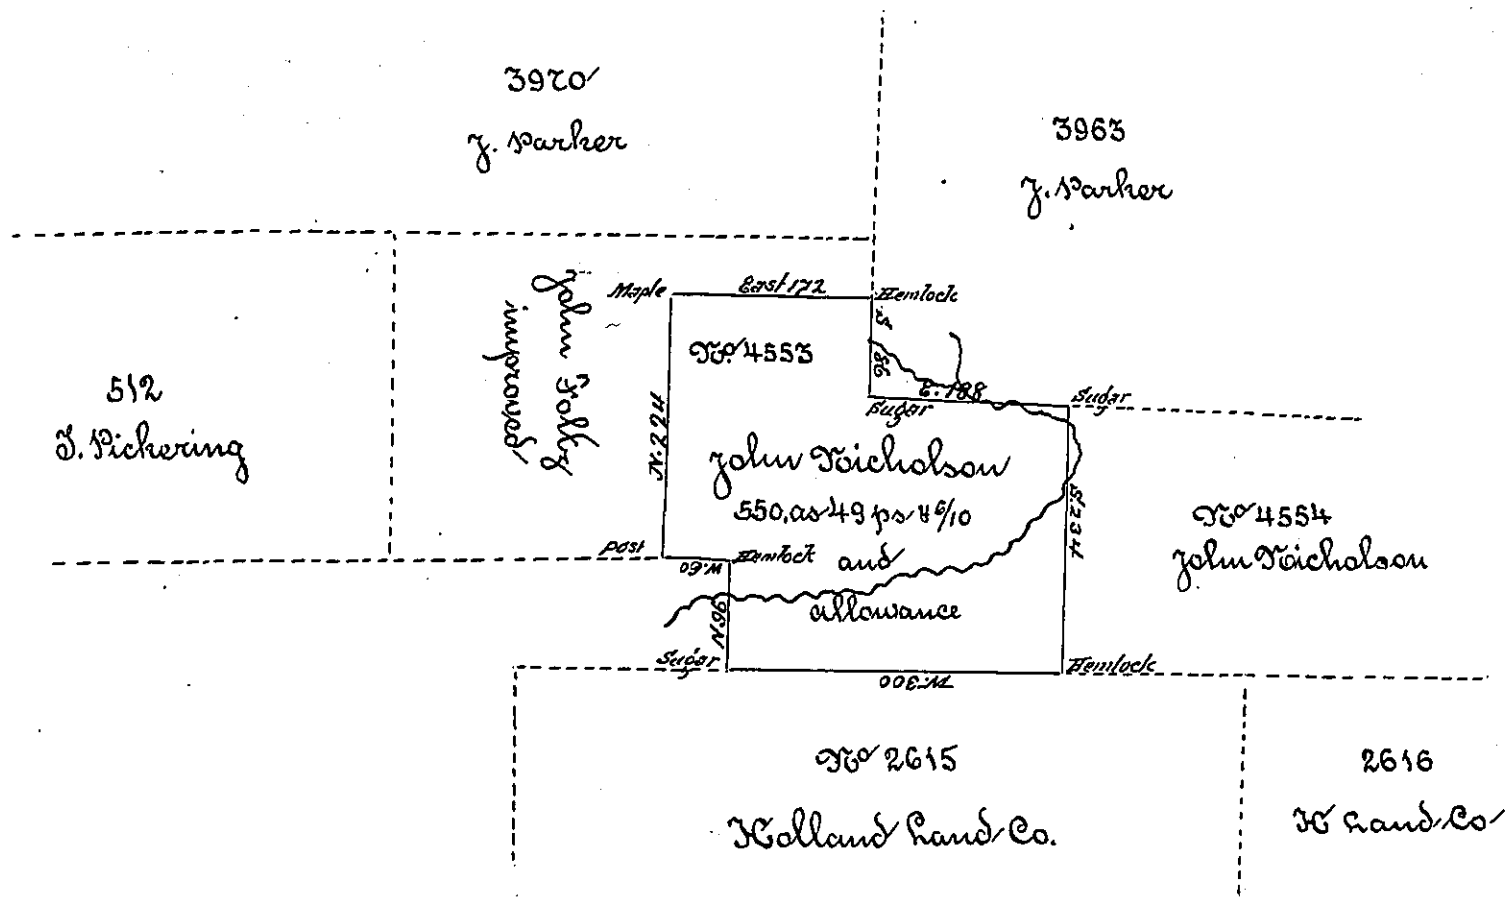

Situate in the last purchase and bounded as above described in Oliver Township Jefferson County, containing five hundred and fifty acres, and forty nine & six tenth perches, and allowance of six per cent for roads &c; Surveyed June 6th A.D. 1855 by virtue of Warrent No 4553, granted to John Nicholson, and bearing date the 24th day of December 1793, calling for one thousand acres

To Hon J. Porter Brawly
Surveyor General

Joel Dyker C.S.

IN TESTIMONY that the above is a copy of the original remaining on file in the Department of Internal Affairs of Pennsylvania, made conformably to an Act of Assembly approved the 16th day of February, 1833, I have hereunto set my Hand and caused the Seal of said Department to be affixed at Harrisburg, this

Fifth day of May 1896

James W Latta

Secretary of Internal Affairs.