Courses and Distances down Two Lick Creek from White Walnut.

S 15 W	5 6/10	Maple
S 9 E	11 6/10	post
S 39 E	20	Buttonwood
S 24 W over Creek	14 1/2	Buttonwood
S 19 W	4 1/2	Post
S 45 1/2 W over Creek	32 3/4	Post
S 1 W	49 1/2	
S 15 E	6 1/2	

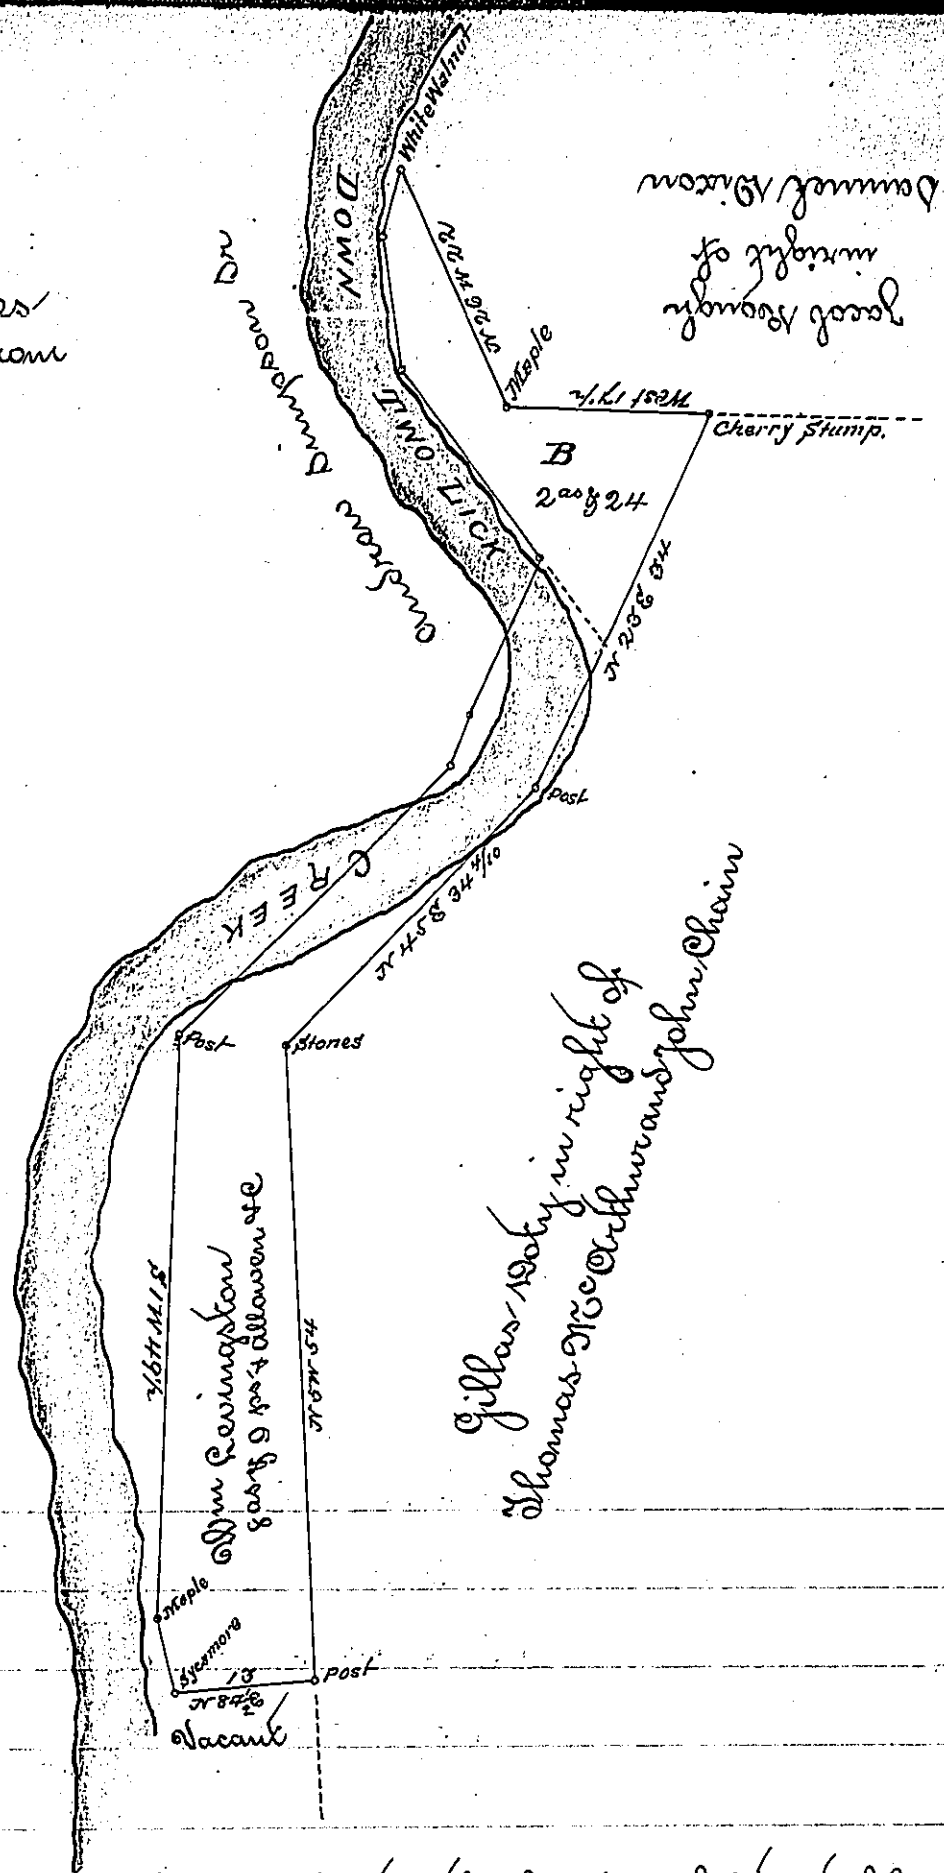

Surveyed August 11th 1854 to William Covington the above described tract of land situate in Burrell Township Indiana County Containing Eight Acres and nine perches and allowance of six per Cent for Roads be a small part thereof being improved and underfence bounded as above described. By Warrant dated 3d day of May 1854. N.B. That part Marked with the letter B Containing two Acres and twenty four perches and allowance he was Surveyed to Jacob Rough on the 11th day of May 1854 by warrant dated 5th day of May 1854 who at this time has the greater part thereof underfence and in corn & potatoes growing thereon Jacob Rough objected to me making any other Survey or appropriation thereof to any other person Run at the true meridian the magnetic variation being fifty two minutes west

J. Porter Brawley Esq
Surveyor General

Thomas Jefferson McCrea
County Surveyor

IN TESTIMONY that the above is a copy of the original remaining on file in the Department of Internal Affairs of Pennsylvania, made conformably to an Act of Assembly approved the 16th day of February, 1833. I have hereunto set my Hand and caused the Seal of said Department to be affixed at Harrisburg, this

second day of June 1896.

James W. Latta

Secretary of Internal Affairs.