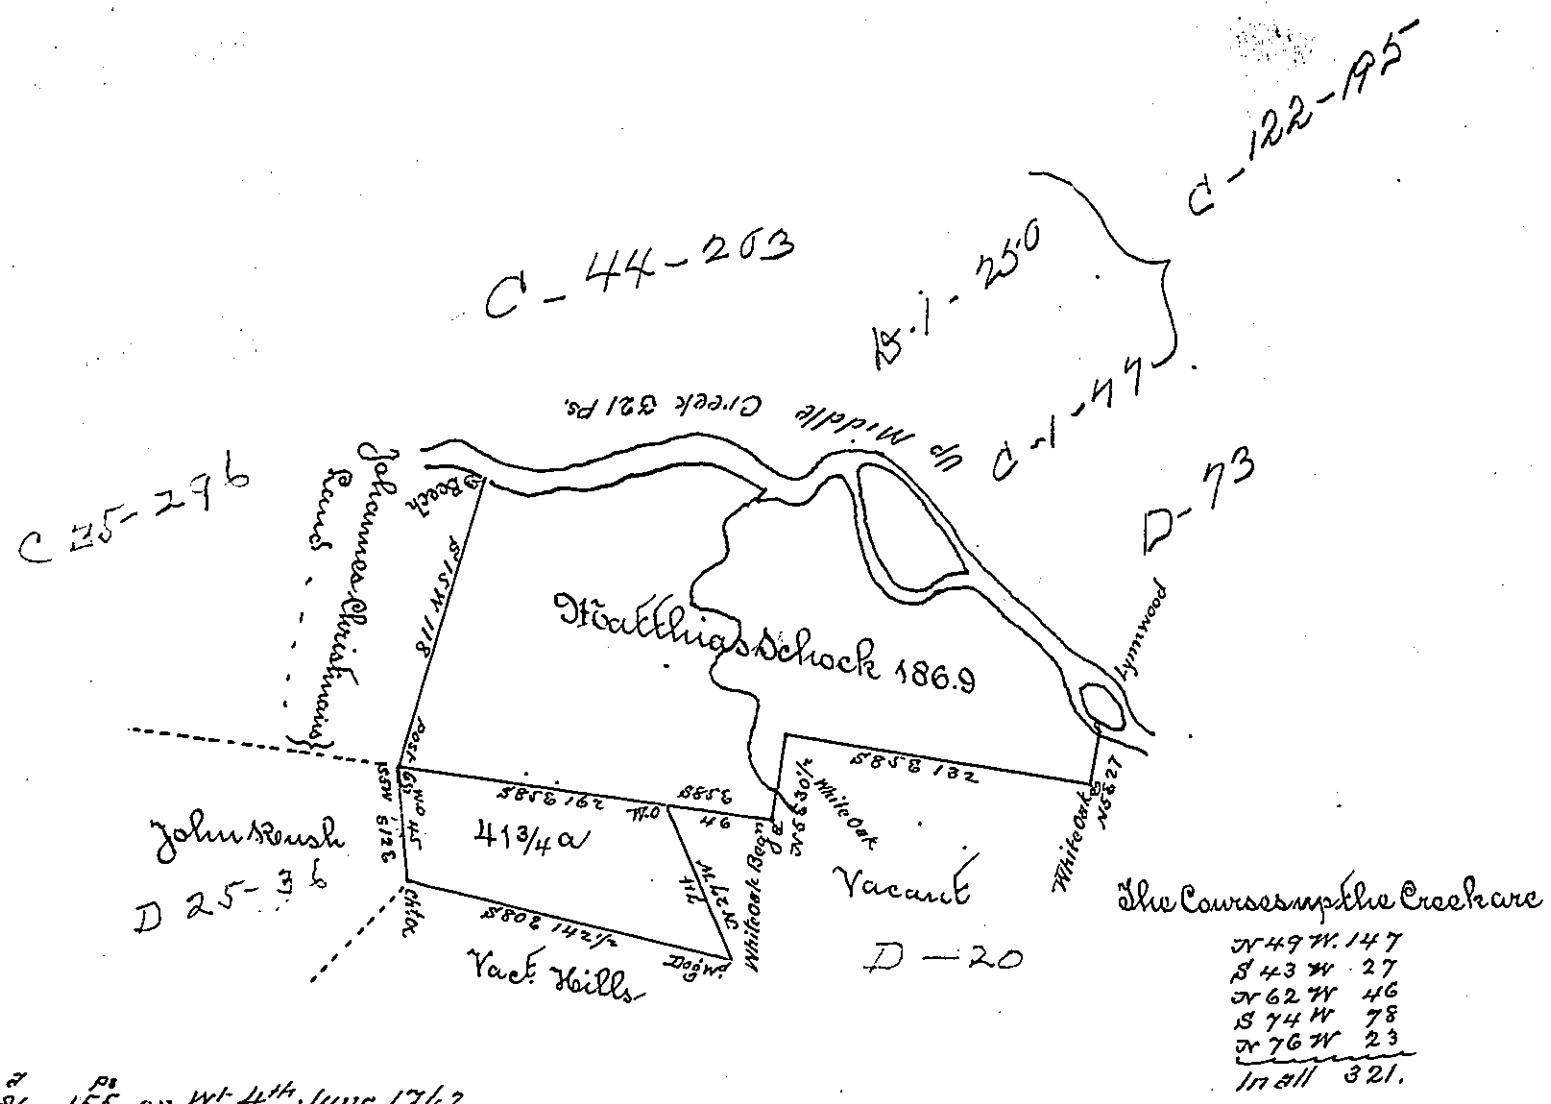

186 155 Ps on Wt 4th June 1762
41 126 on Do 23d Apl 1773
228 : 121

The Draught of a Tract of Land called situate on the South side of Middle Creek in Penns Township Northumberland County containing One Hundred and Eighty Six Acres and One Hundred Fifty five Perches with the usual allowance of Six Acres Cent for Roads. Surveyed the 22nd Day of October Anno Domini 1765 in pursuance of a Warrant from the Honble the Proprietaries to Matthias Schock bearing date at Philadelphia the 4th Day of June Anno Domini 1762

To John Lukens Esqr S. G. of the Province of Pennsylvania

Wm Maclay

IN TESTIMONY that the above is a copy of the original remaining on file in the Department of Internal Affairs of Pennsylvania, made conformably to an Act of Assembly approved the 16th day of February, 1833. I have hereunto set my Hand and caused the Seal of said Department to be affixed at Harrisburg, this first *day of* September *1896.*

James W. Latta
Secretary of Internal Affairs.