FORM NO. 1.

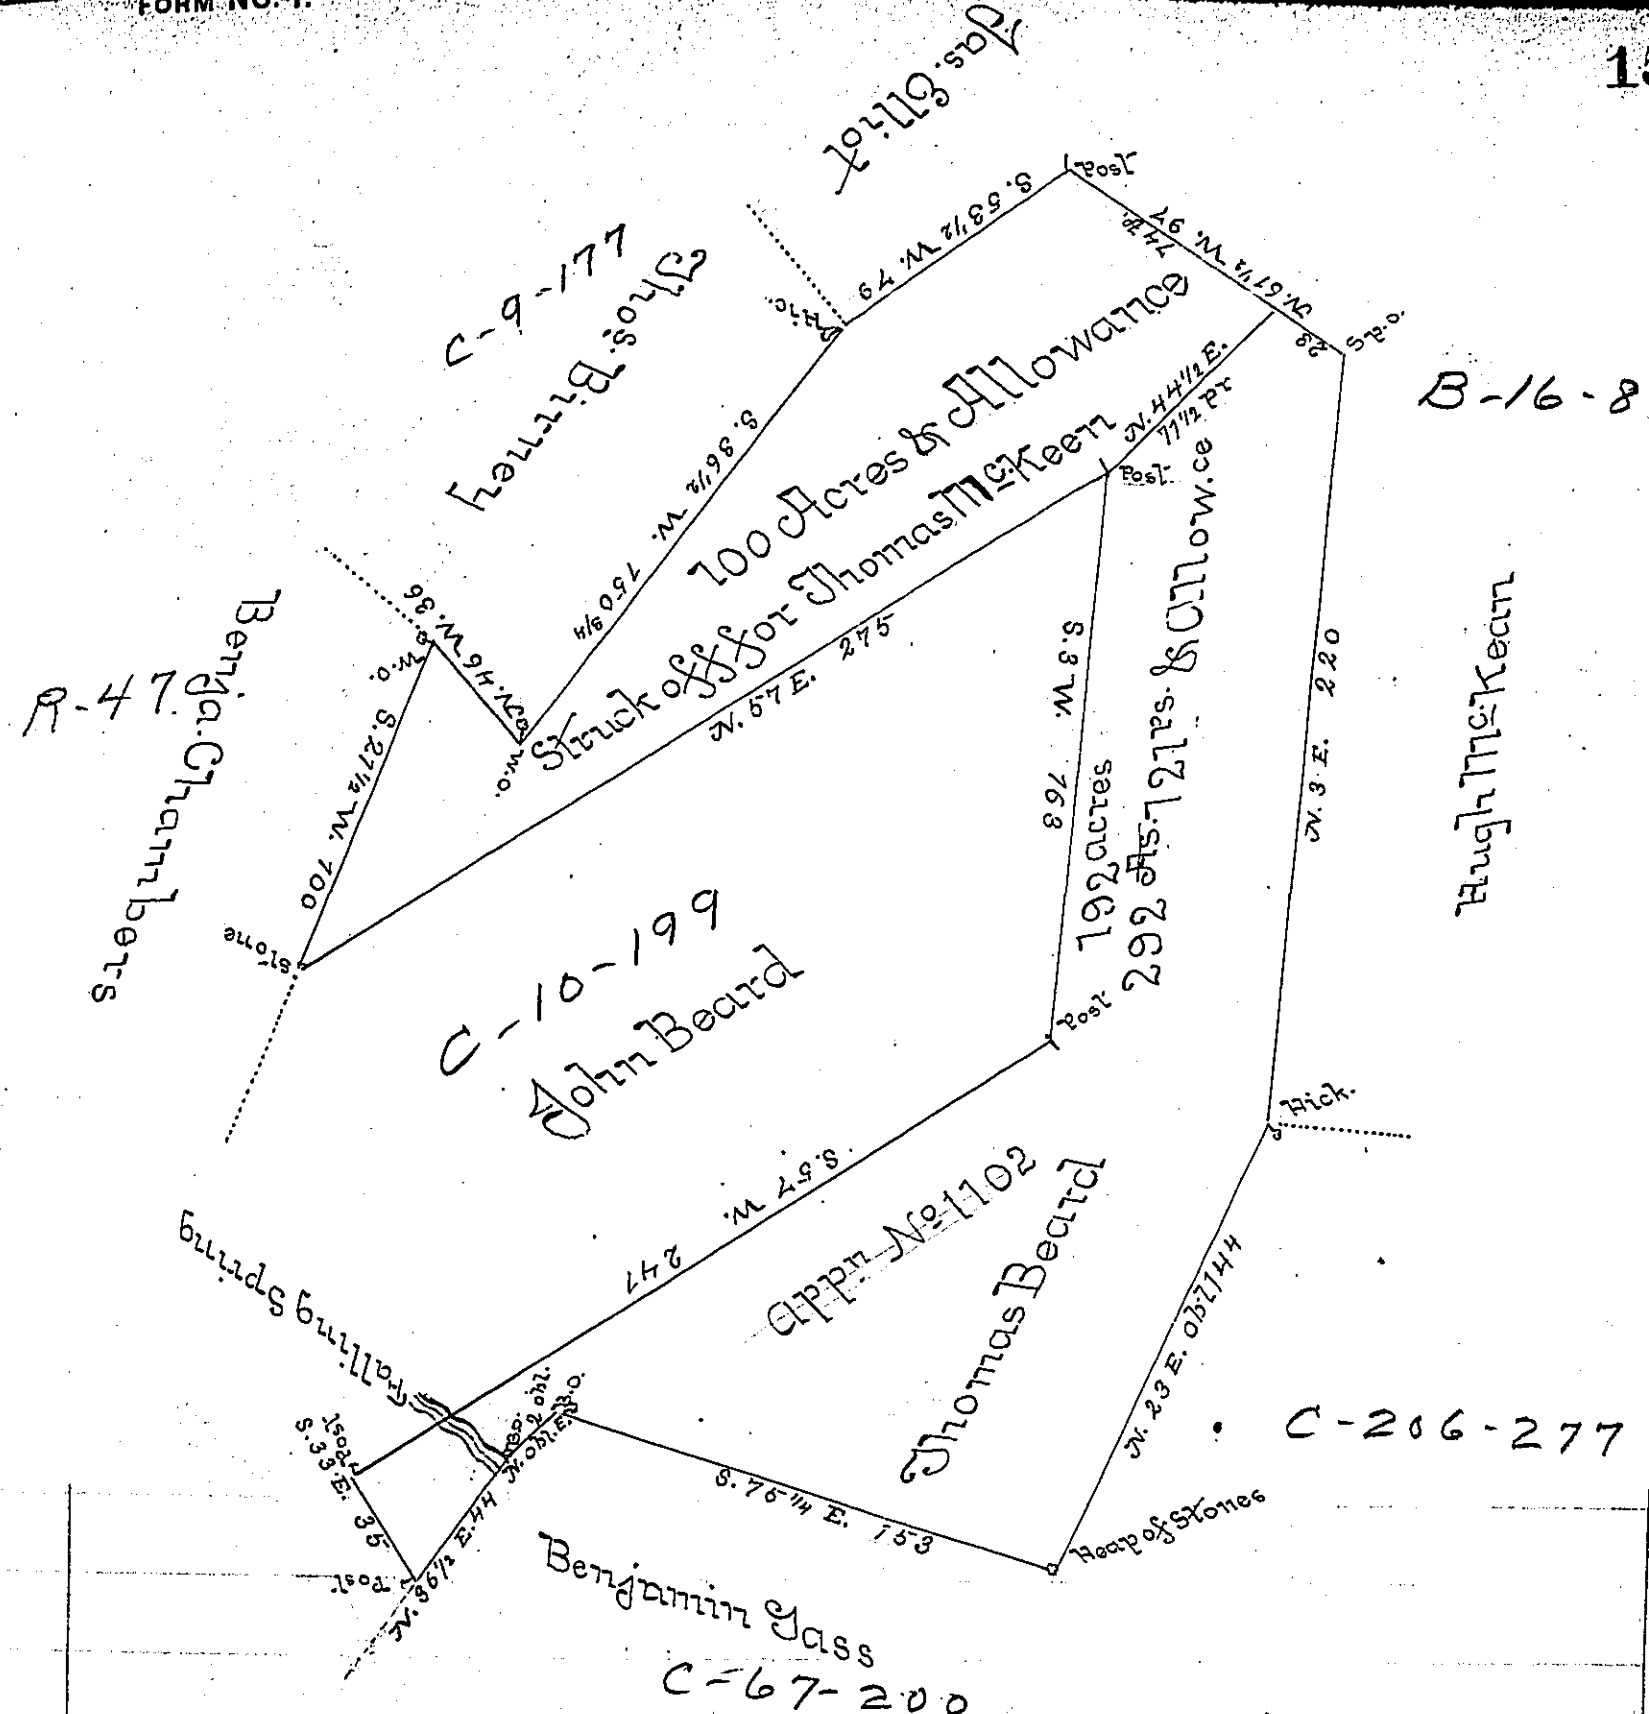

A Draught of a Tract of Land situate in Guilford Township in the County of Cumberland Containing Two Hundred and Nine ty two Acres and 121 Perches and an Allowance of Six P. Cent. for Roads &c. Surveyd. for Thomas Beard (being Part of the Lands late of his Father Thomas Beard deceasd. 1st. Oct. 1775.

P. Matw. Henderson.

192a. Surveyd. on Apptn. of Thos Beard
No. 1102 dated, 2d. Septr. 1766
100 Surveyd. on Apptn. to do. No. 1101.
dated 2d. Septr. 1766—

IN TESTIMONY that the above is a copy of the original remaining on file in the Department of Internal Affairs of Pennsylvania, made conformably to an Act of Assembly approved the 16th day of February, 1833. I have hereunto set my Hand and caused the Seal of said Department to be affixed at Harrisburg, this

first *day of* September *1896.*

James Watts

Secretary of Internal Affairs.