FORM No. 1.

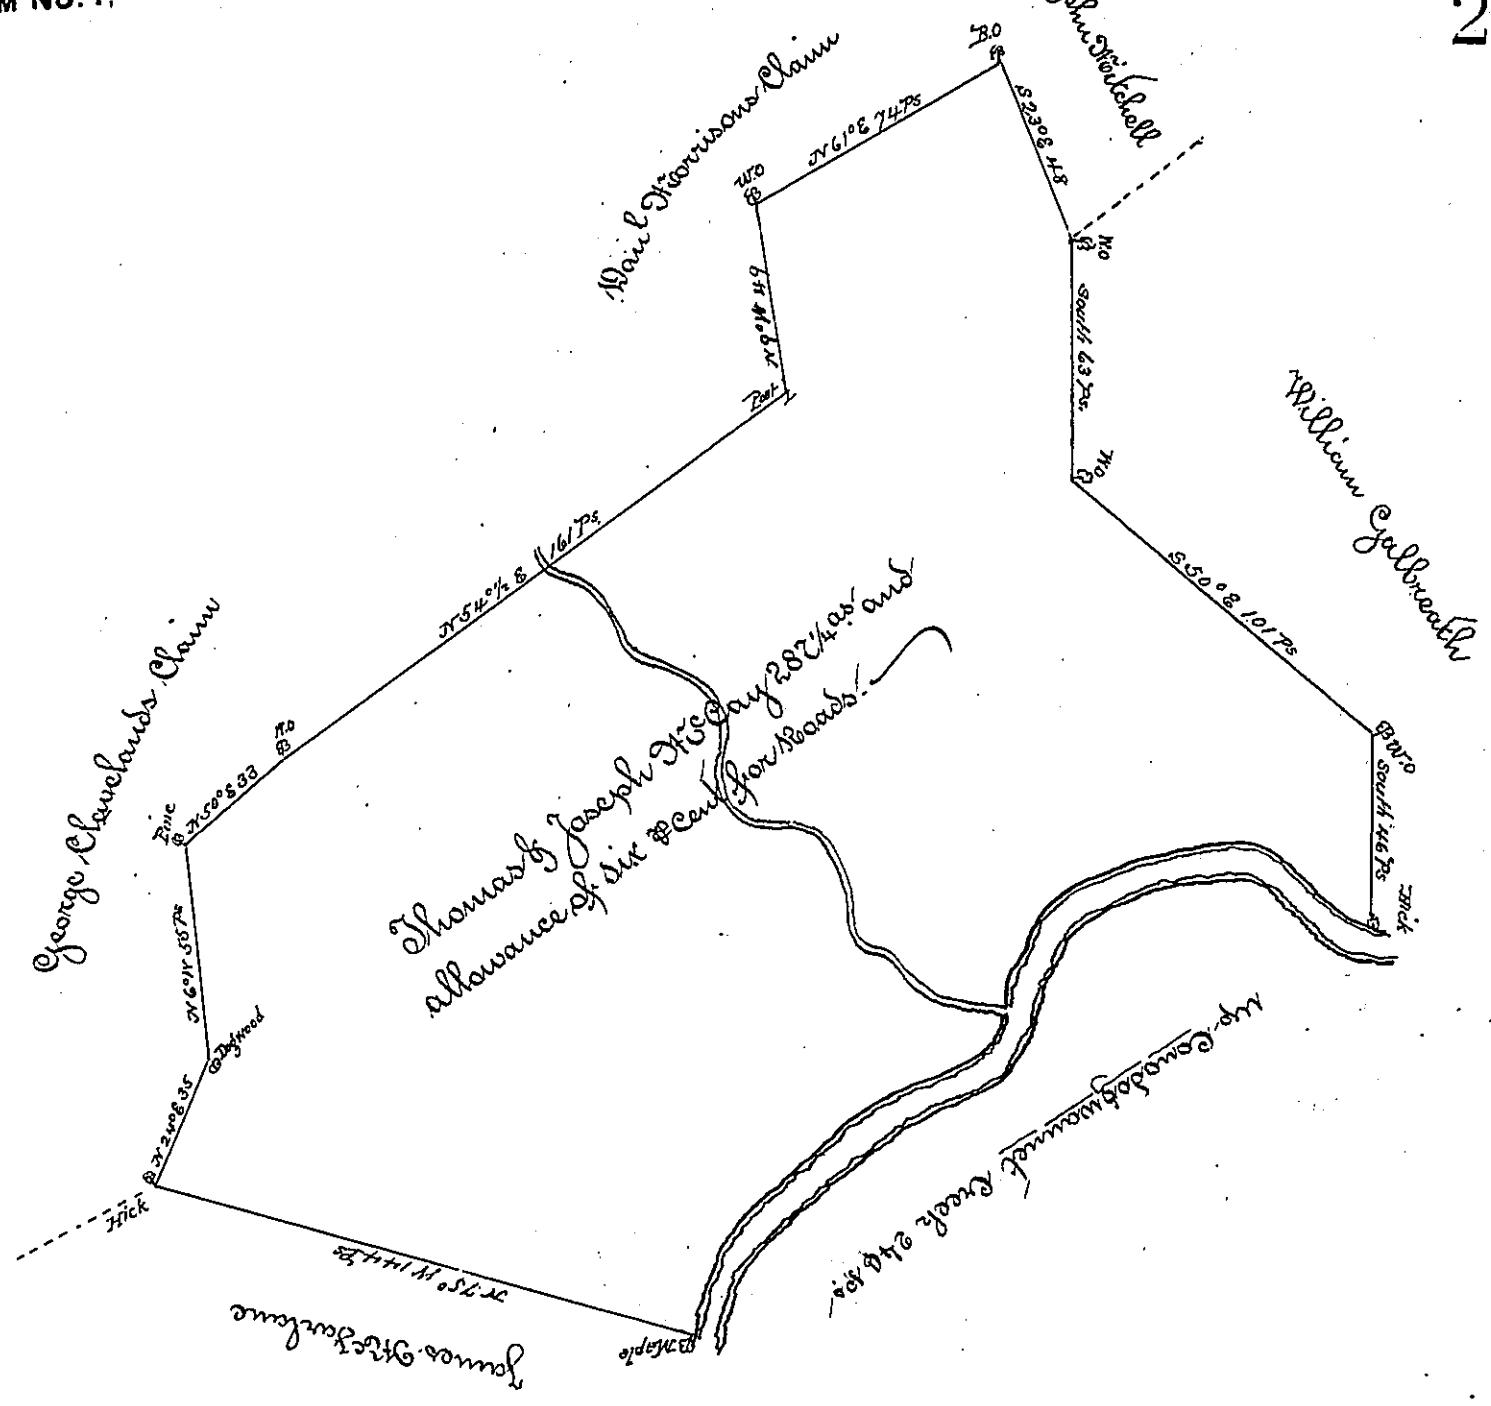

A Draught of a Tract of Land Situate in West Pennsborrow Township in Cumberland County containing two Hundred and Eighty Seven acres and the fourth part of an acre and the usual allowance of Six ⅌ Cent for Roads. Surveyed for Thomas and Joseph McCay the 14th Day of May 1765 in pursuance of the Honourable the Proprietaries Warrant bearing Date——

To
Mr John Lukens
Surveyor General

John Armstrong
D: S:

IN TESTIMONY that the above is a copy of the original remaining on file in the Department of Internal Affairs of Pennsylvania, made conformably to an Act of Assembly approved the 16th day of February, 1833, I have hereunto set my Hand and caused the Seal of said Department to be affixed at Harrisburg, this Third *day of* August *189*7

James W. Latta
Secretary of Internal Affairs.