FORM NO. 1.

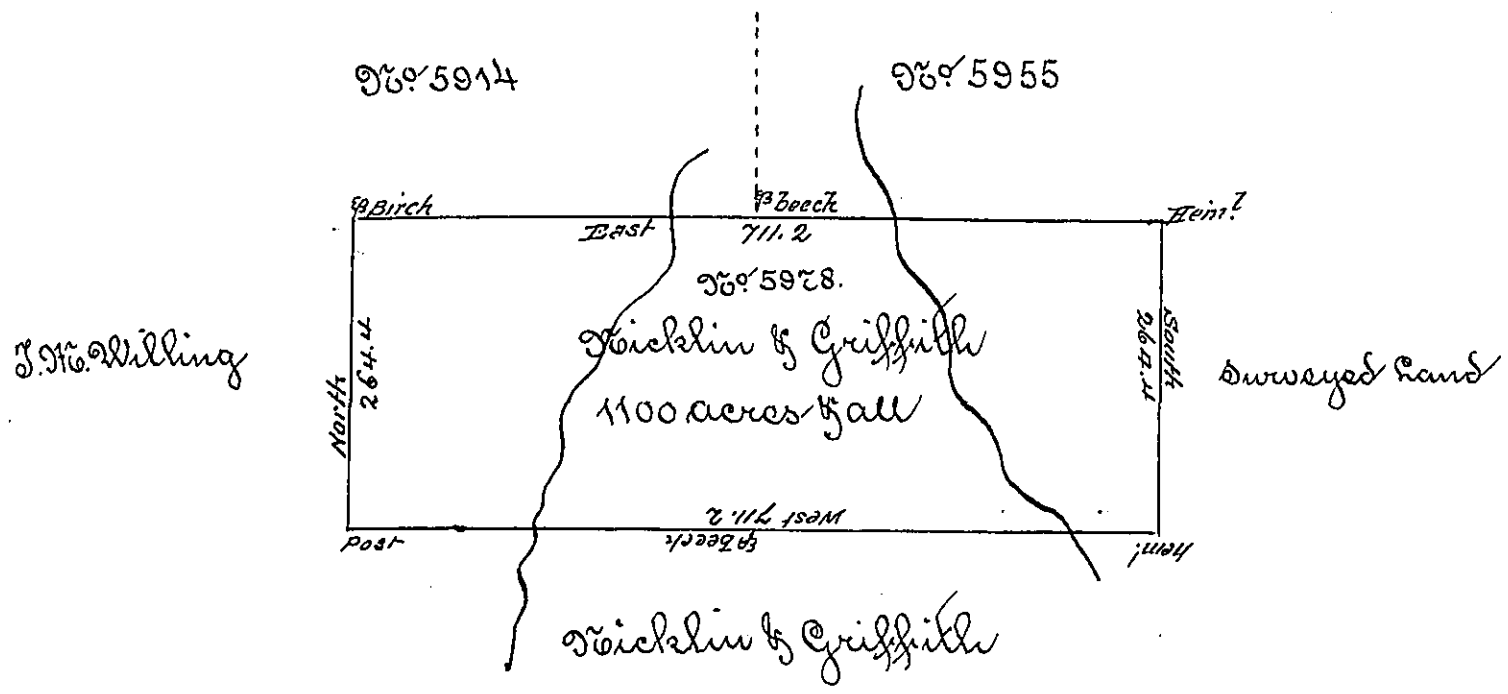

Surveyed November 21st 1802 the above tract of land for Philip Nicklin & Robert E. Griffith by Virtue of their warrant dated the 19th day of March 1805 & Numbered 5978 in the late Purchase on the waters of the Tioga in Tioga County, Containing one Thousand one hundred acres & allowance of six P. Cent.

To Samuel Cochran Esq
Surveyor General

Wm Wilson D.S

IN TESTIMONY that the above is a copy of the original remaining on file in the Department of Internal Affairs of Pennsylvania, made conformably to an Act of Assembly approved the 16th day of February, 1833, I have hereunto set my Hand and caused the Seal of said Department to be affixed at Harrisburg, this Third *day of* November *1896.*

James W. Latta

Secretary of Internal Affairs.