FORM NO. 1.

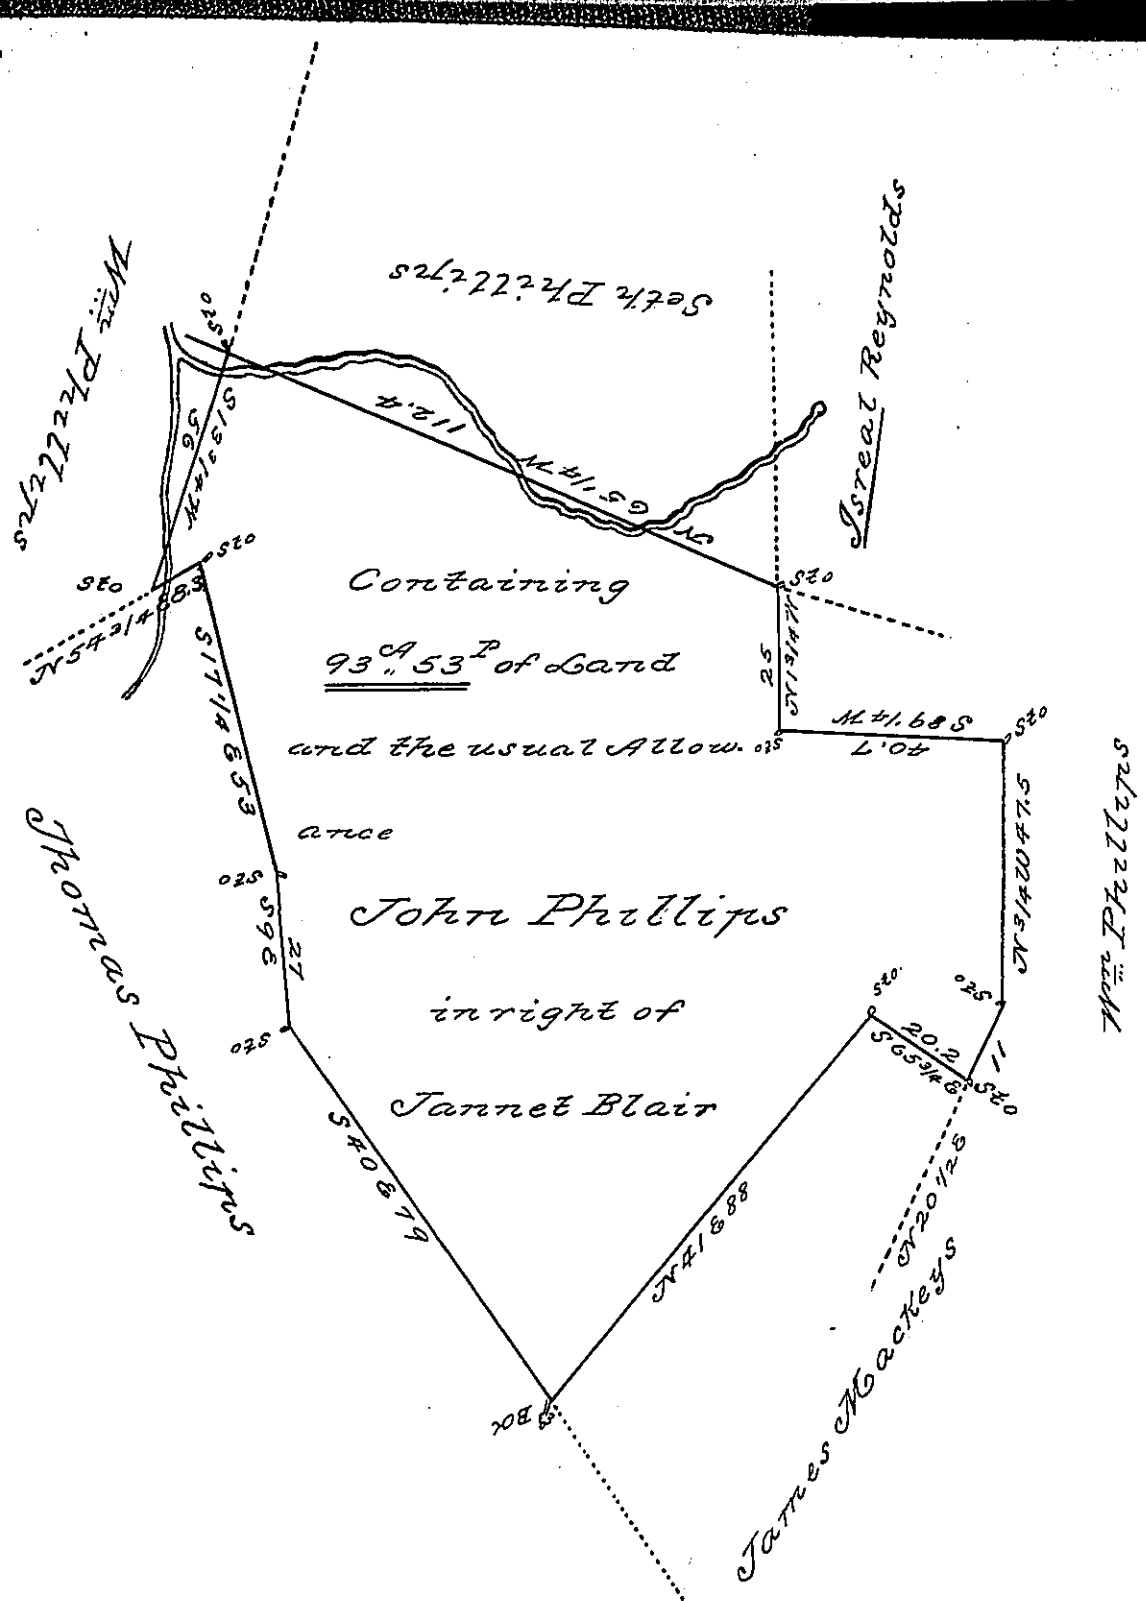

The above Draft represents a Tract of Land situate in West Nottingham Township Chester County near the Pine Barrens the Property of and occupied by John Phillips the present holder Being a Part of a Tract of 167. A 120 P of land and the allowance on a branch of the Octoraro Creek Granted by Virtue of a Warrant dated June 2nd 1757 to Jannet Blair the above tract of 93 A 53 P and the usual allowance of six per cent Surveyed and Examined by me the 2nd day of May A D 1842

To Jacob Sallade Esqr. Surveyor General } for William Fitzgerald D.S

IN TESTIMONY that the above is a copy of the original remaining on file in the Department of Internal Affairs of Pennsylvania, made conformably to an Act of Assembly approved the 16th day of February, 1833, I have hereunto set my Hand and caused the Seal of said Department to be affixed at Harrisburg, this

Second day of February 1897

James W. Latta

Secretary of Internal Affairs.