FORM NO. 1.

239

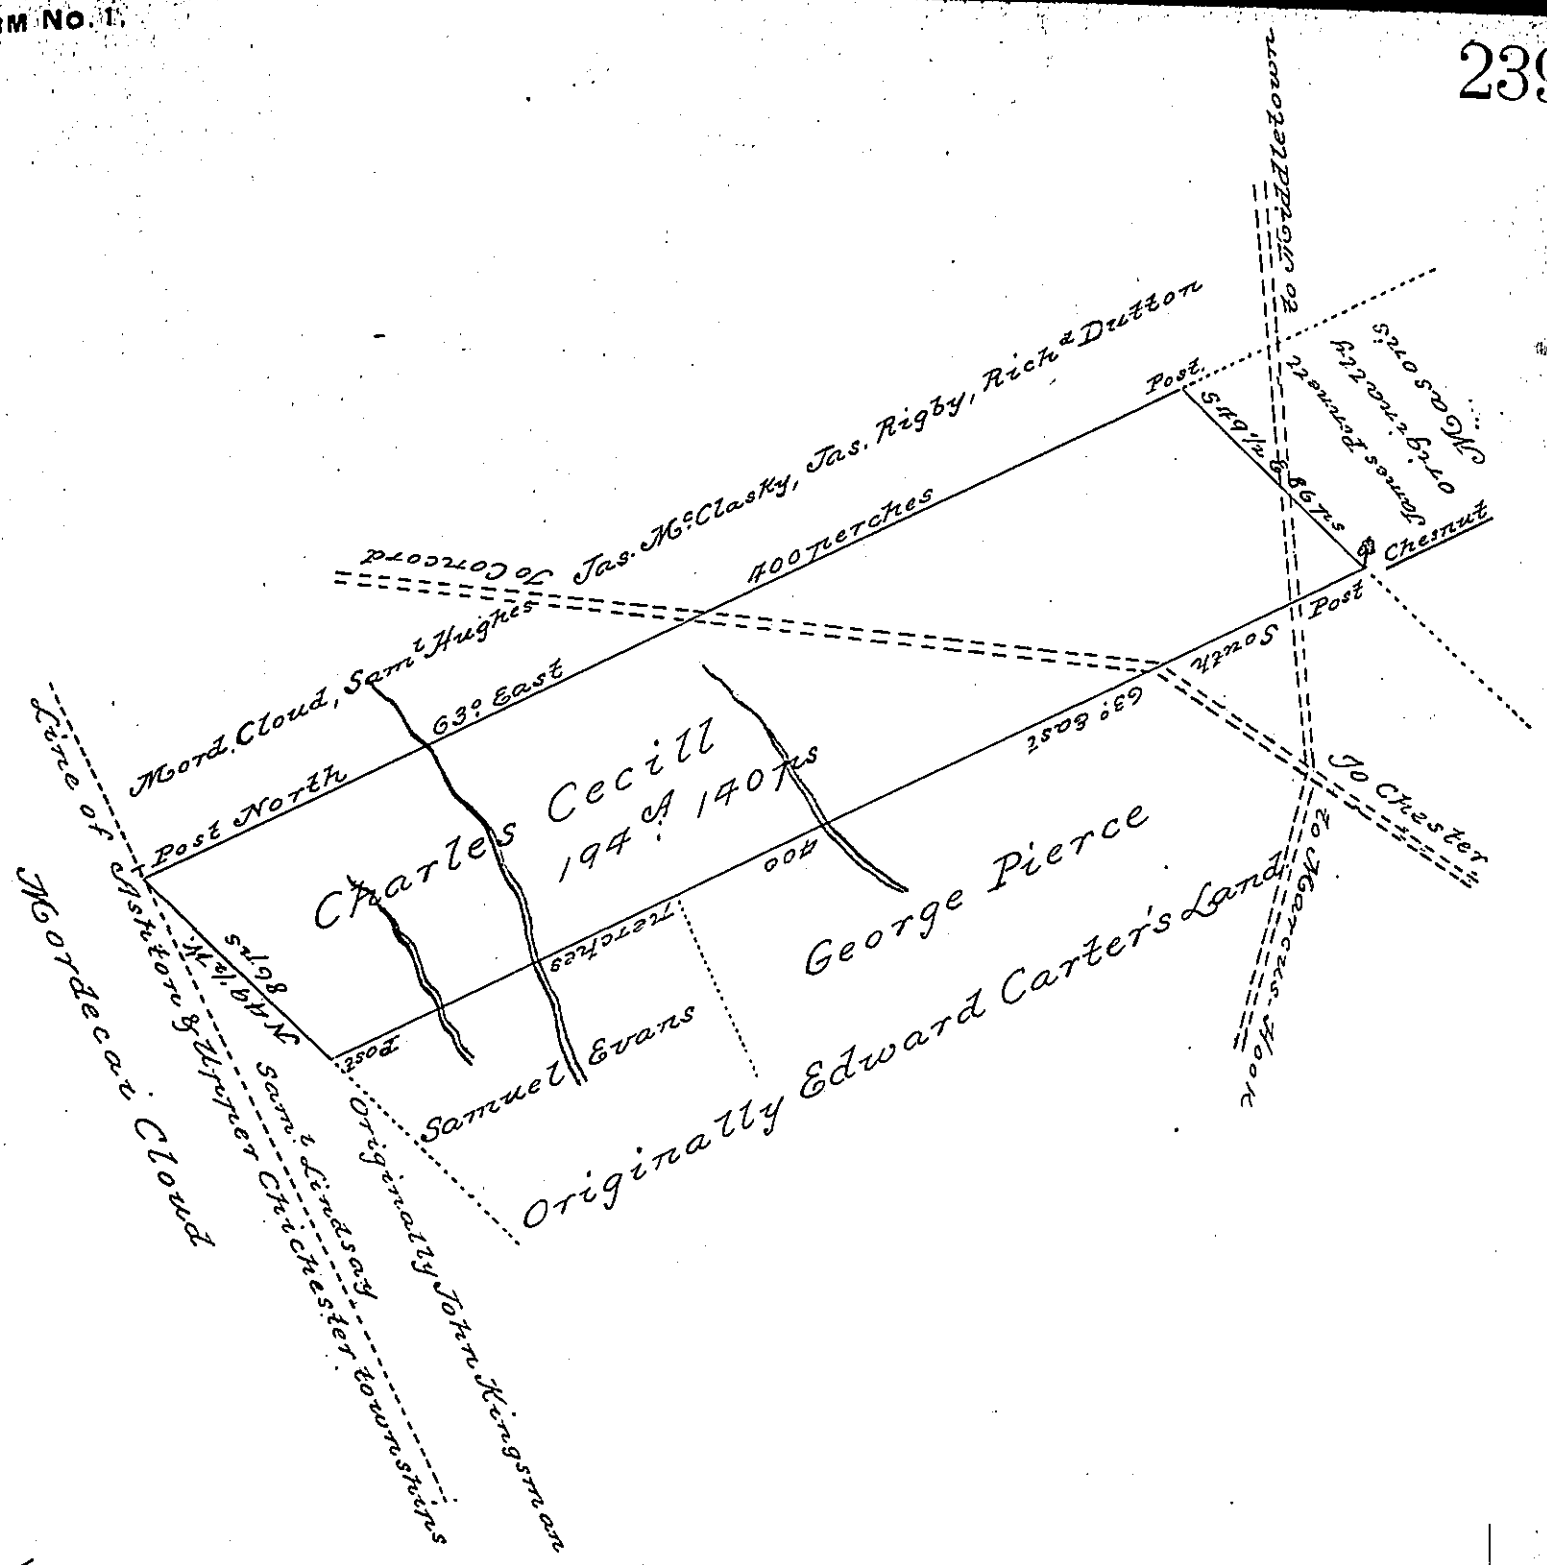

In pursuance of a Warrant granted unto William Cecil to Survey & lay out unto him 247 acres (in part of his original purchase of 500 acres) adjoining Edward Carter's Land on the South side of Upland Creek, dated the 11th day of the 6mon 1682, I have surveyed and laid out unto Charles Cecill Great-Grandson & Heir at-Law of the said William Cecill The above described Tract of Land situate in Ashton township in the County of Ches- ter Containing One hundred & ninety four acres & one hun- dred & forty perches strict measure the 24th day of September A°. D°. 1779

To John Lukens Esqr. Surv'r Gen'l of Pennsylvania } ye Silas Watts Surveyor

IN TESTIMONY that the above is a copy of the original remaining on file in the Department of Internal Affairs of Pennsylvania, made conformably to an Act of Assembly approved the 16th day of February, 1833, I have hereunto set my Hand and caused the Seal of said Department to be affixed at Harrisburg, this second day of February 1897

James W. Latta

Secretary of Internal Affairs.