FORM No. 1.

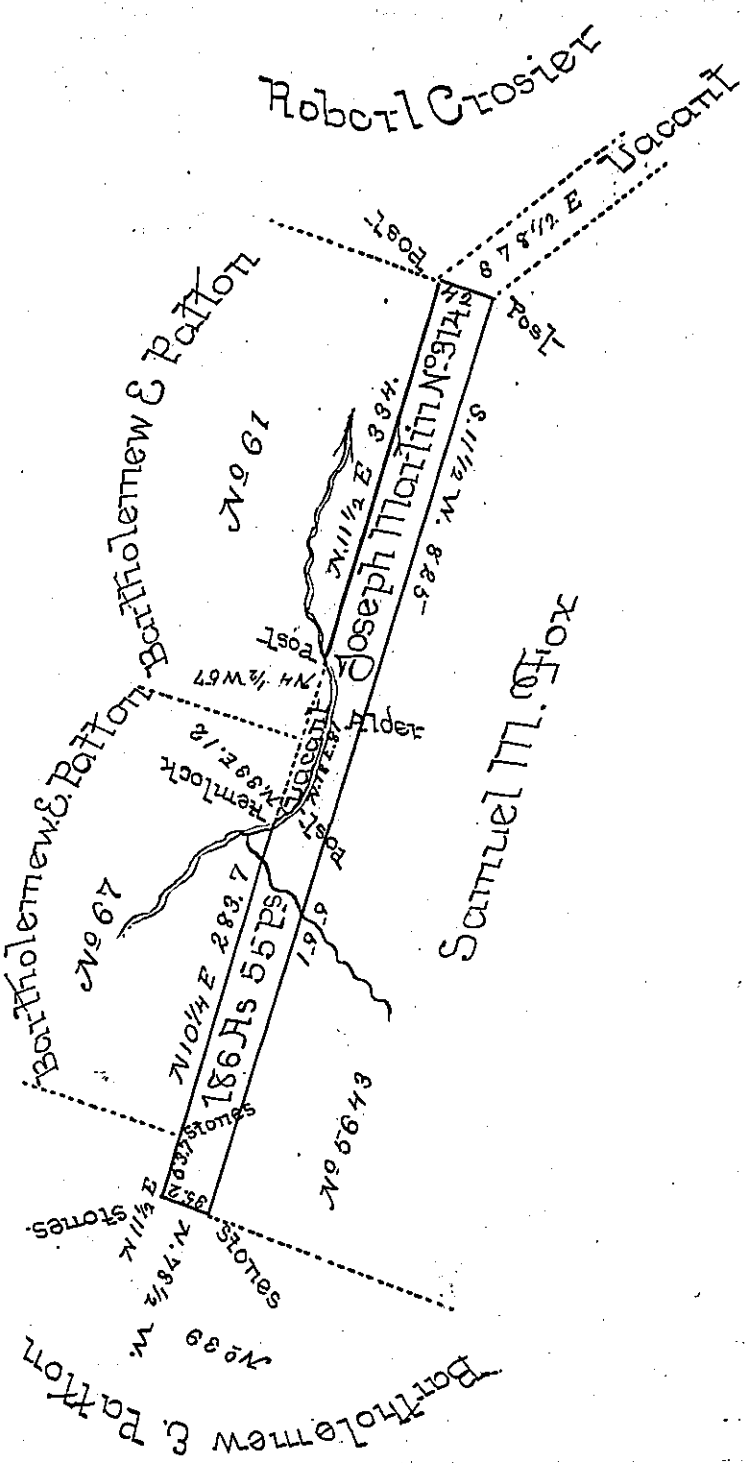

Surveyed the above described tract of land containing one hundred and eighty six acres and fifty five perches and allowance of six per cent for roads &c. on Warrant No 314 in the name of Joseph Martin for Uriah Spencer Esq. on the fifteenth and sixteenth days of August AD. 1836 in pursuance of an Order of Survey of the Board of Property dated the first day of April AD. 1811 - Situate in Tioga Township.

To John Taylor Esq. S.G.

Erastus P. Dean D.S.

IN TESTIMONY that the above is a copy of the original remaining on file in the Department of Internal Affairs of Pennsylvania, made conformably to an Act of Assembly approved the 16th day of February, 1833, I have hereunto set my Hand and caused the Seal of said Department to be affixed at Harrisburg, this first *day of* June *1897.*

James W. Latta

Secretary of Internal Affairs.