FORM NO. 1.

298

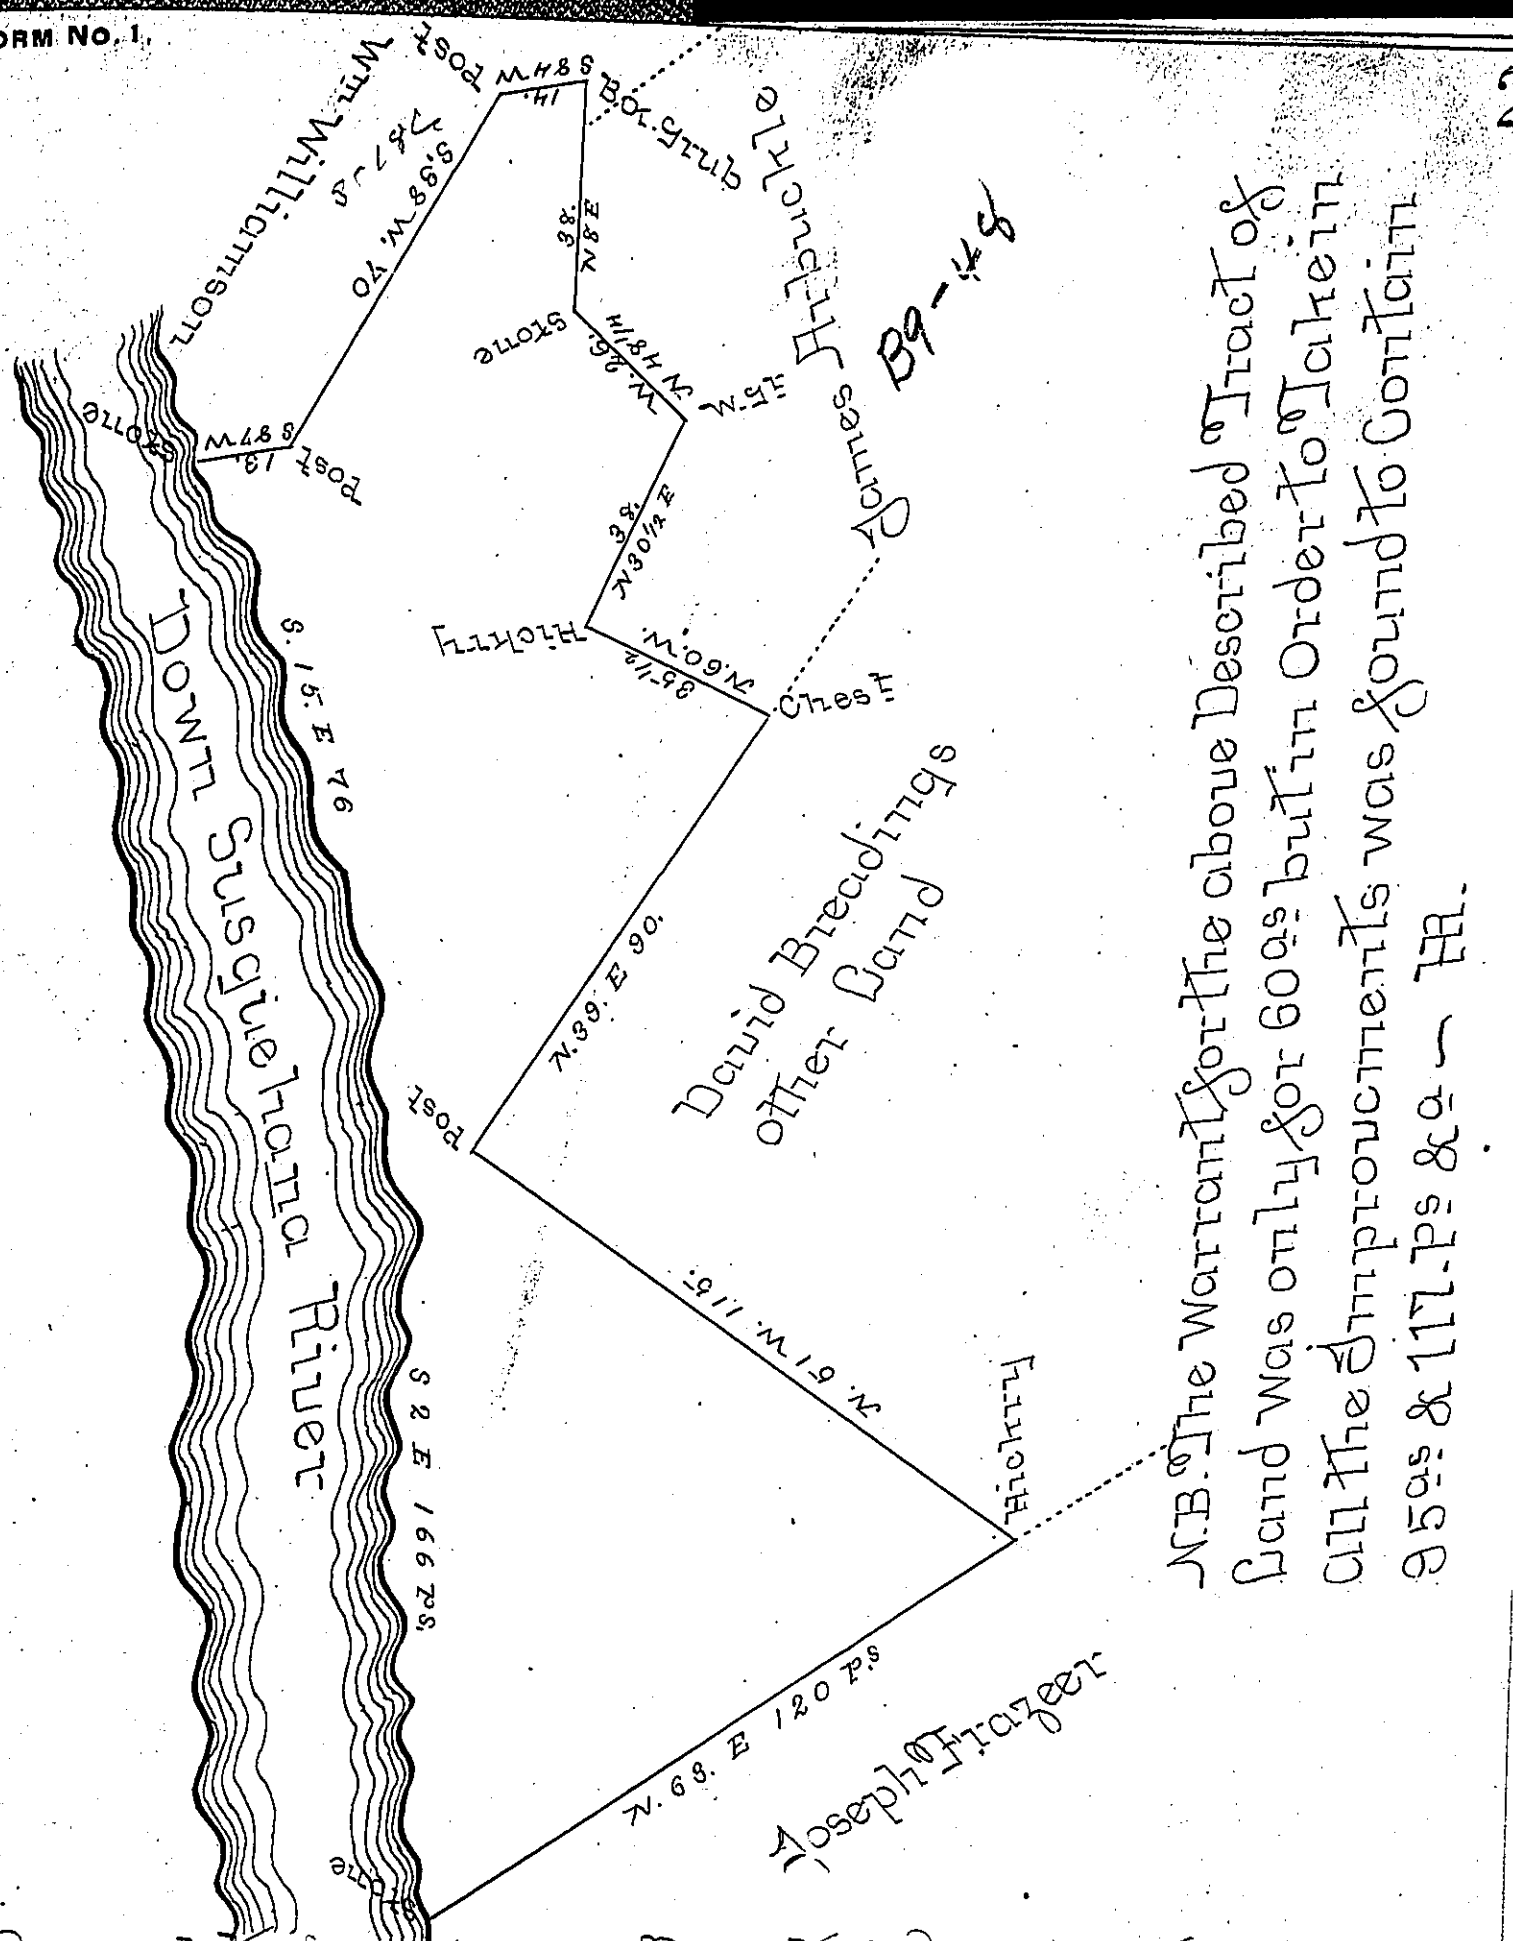

A Draught of a piece or Tract of Land Situate in Sittlebritain Township Lancaster County Containing Ninety five Acres & 117 Ps and the usual Allowance of Six Pr Cent for Roads &c. Surveyed the 7th Day of April 1791 - David Breading by Virtue of a Warrant Dated the 24th of Decembr A.D. 1787 -

Pr Henry Ream D.S.

To Daniel Brodhead Esqr
Surveyor General -

IN TESTIMONY that the above is a copy of the original remaining on file in the Department of Internal Affairs of Pennsylvania, made conformably to an Act of Assembly approved the 16th day of February, 1833, I have hereunto set my Hand and caused the Seal of said Department to be affixed at Harrisburg, this

Sixth day of July 1897

James W. Latta

Secretary of Internal Affairs.