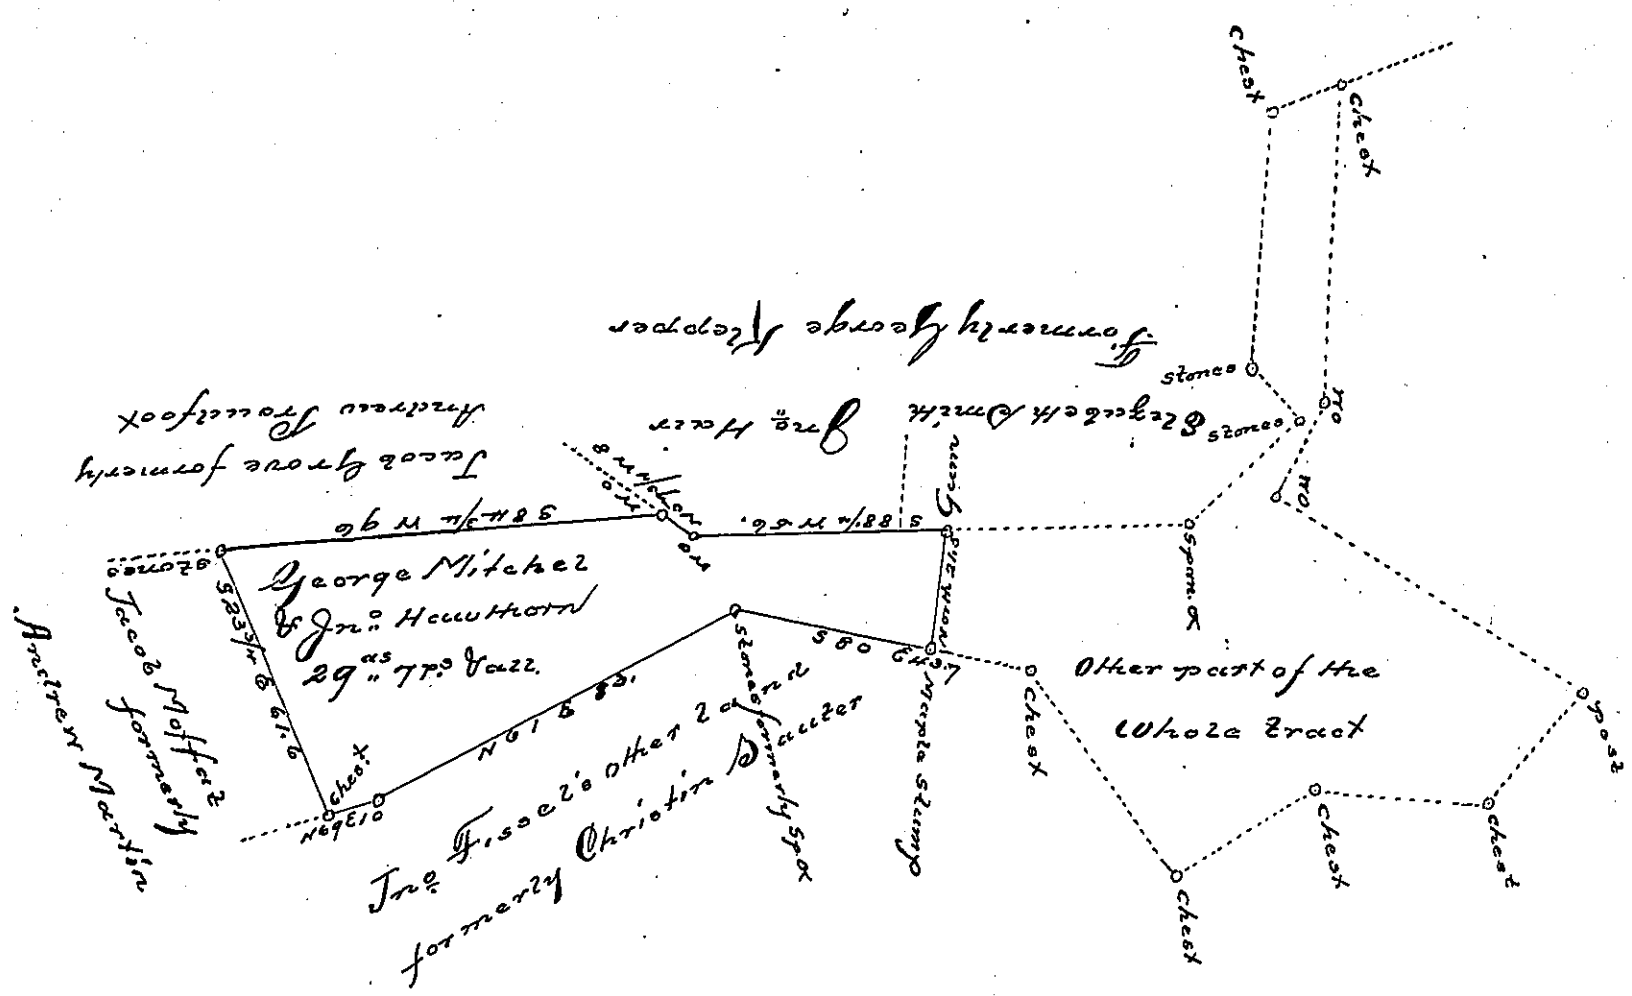

Situate in Hopewell Township York County, containing twenty nine acres, seven perches and allowance, part of 65 as. 63 ps. & allowance Surveyed by William Kersey then DS in the 7th of the 4th Month 1794 in pursuance of the Application No. 3793 entered by George Mitchel & Jno. Hawthorn – dated 2nd June 1767 – divided 5th March 1822 for Jno. Fissel owner of said part –

Returned 27th May 1822 –

Jacob Kirk DS

Samuel Cochran Esq by

IN TESTIMONY that the above is a copy of the original remaining on file in the Department of Internal Affairs of Pennsylvania, made conformably to an Act of Assembly approved the 16th day of February, 1833, I have hereunto set my Hand and caused the Seal of said Department to be affixed at Harrisburg, this second *day of* March, *189*7,

James W. Latta

Secretary of Internal Affairs.