FORM No. 1

Surg. 97

96

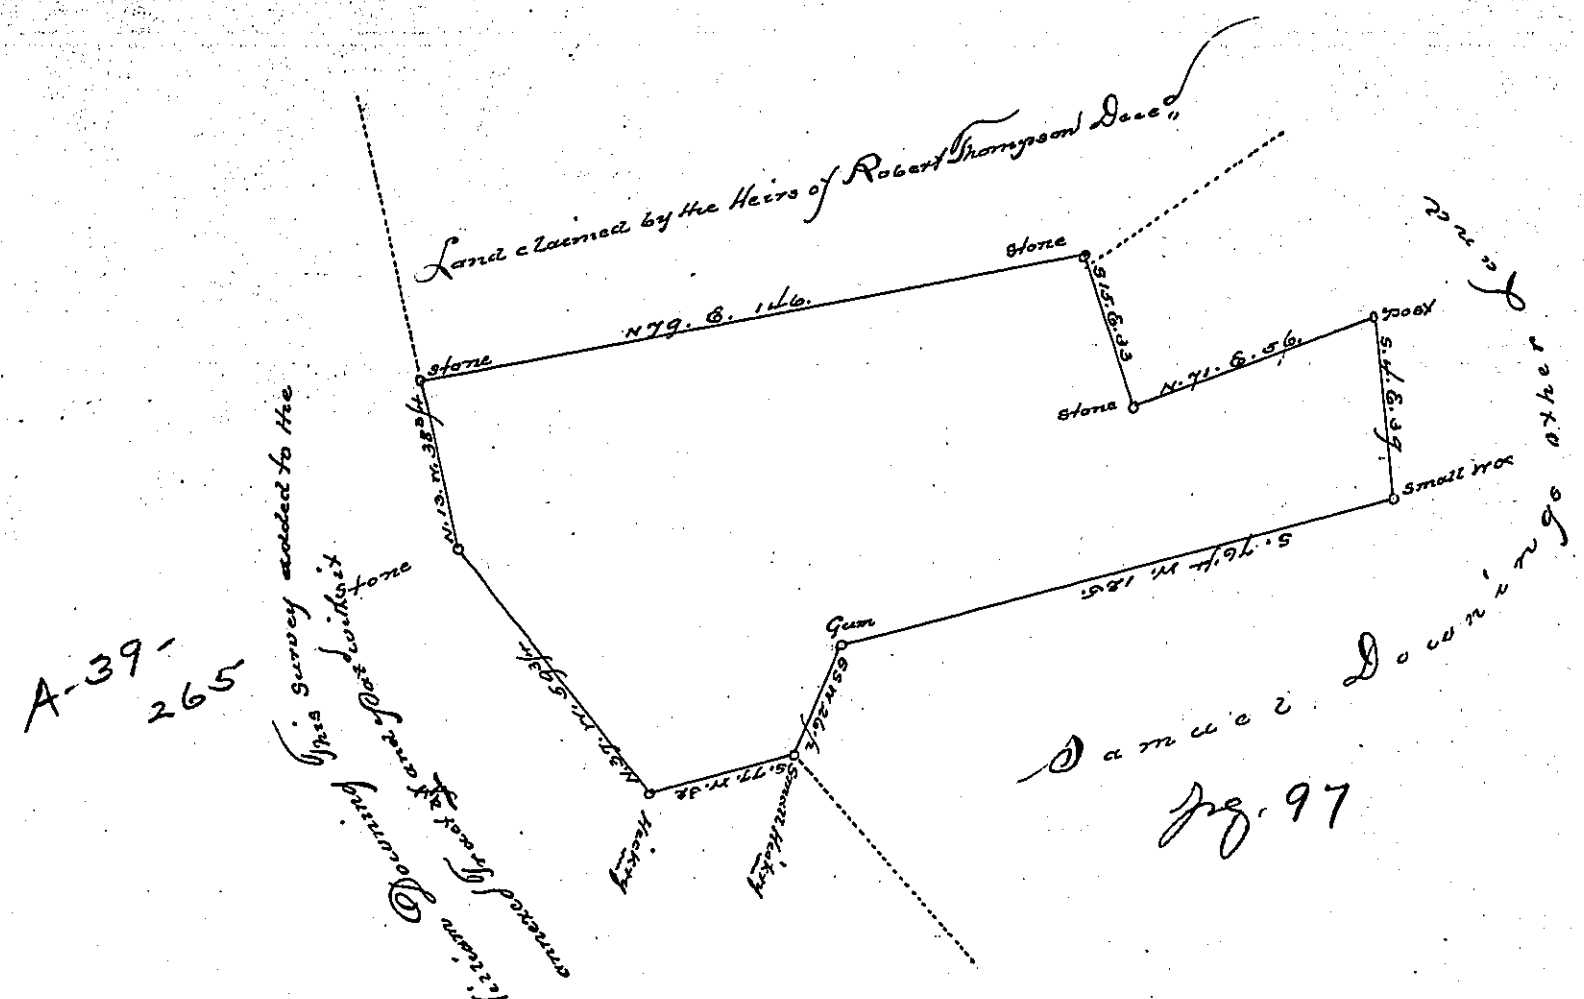

A-39-265

Surg. 97

A Draught of a piece or Tract of Land Situate in Bart Township Lancaster County Containing 75. as 128. pes and the usual allowance of six per. Cent for Roads &c. Surveyed the 5th Day of March A.D. 1788 for Samuel Downing. By Virtue of a Warrant Dated 11th Day of February A.D. 1788

Pr. Henry Ream D. S.r

To John Lukens Esq.r
S.G.

IN TESTIMONY that the above is a copy of the original remaining on file in the Department of Internal Affairs of Pennsylvania, made conformably to an Act of Assembly approved the 16th day of February, 1833, I have hereunto set my Hand and caused the Seal of said Department to be affixed at Harrisburg, this

seventh day of September 1897.

James W. Latta

Secretary of Internal Affairs.