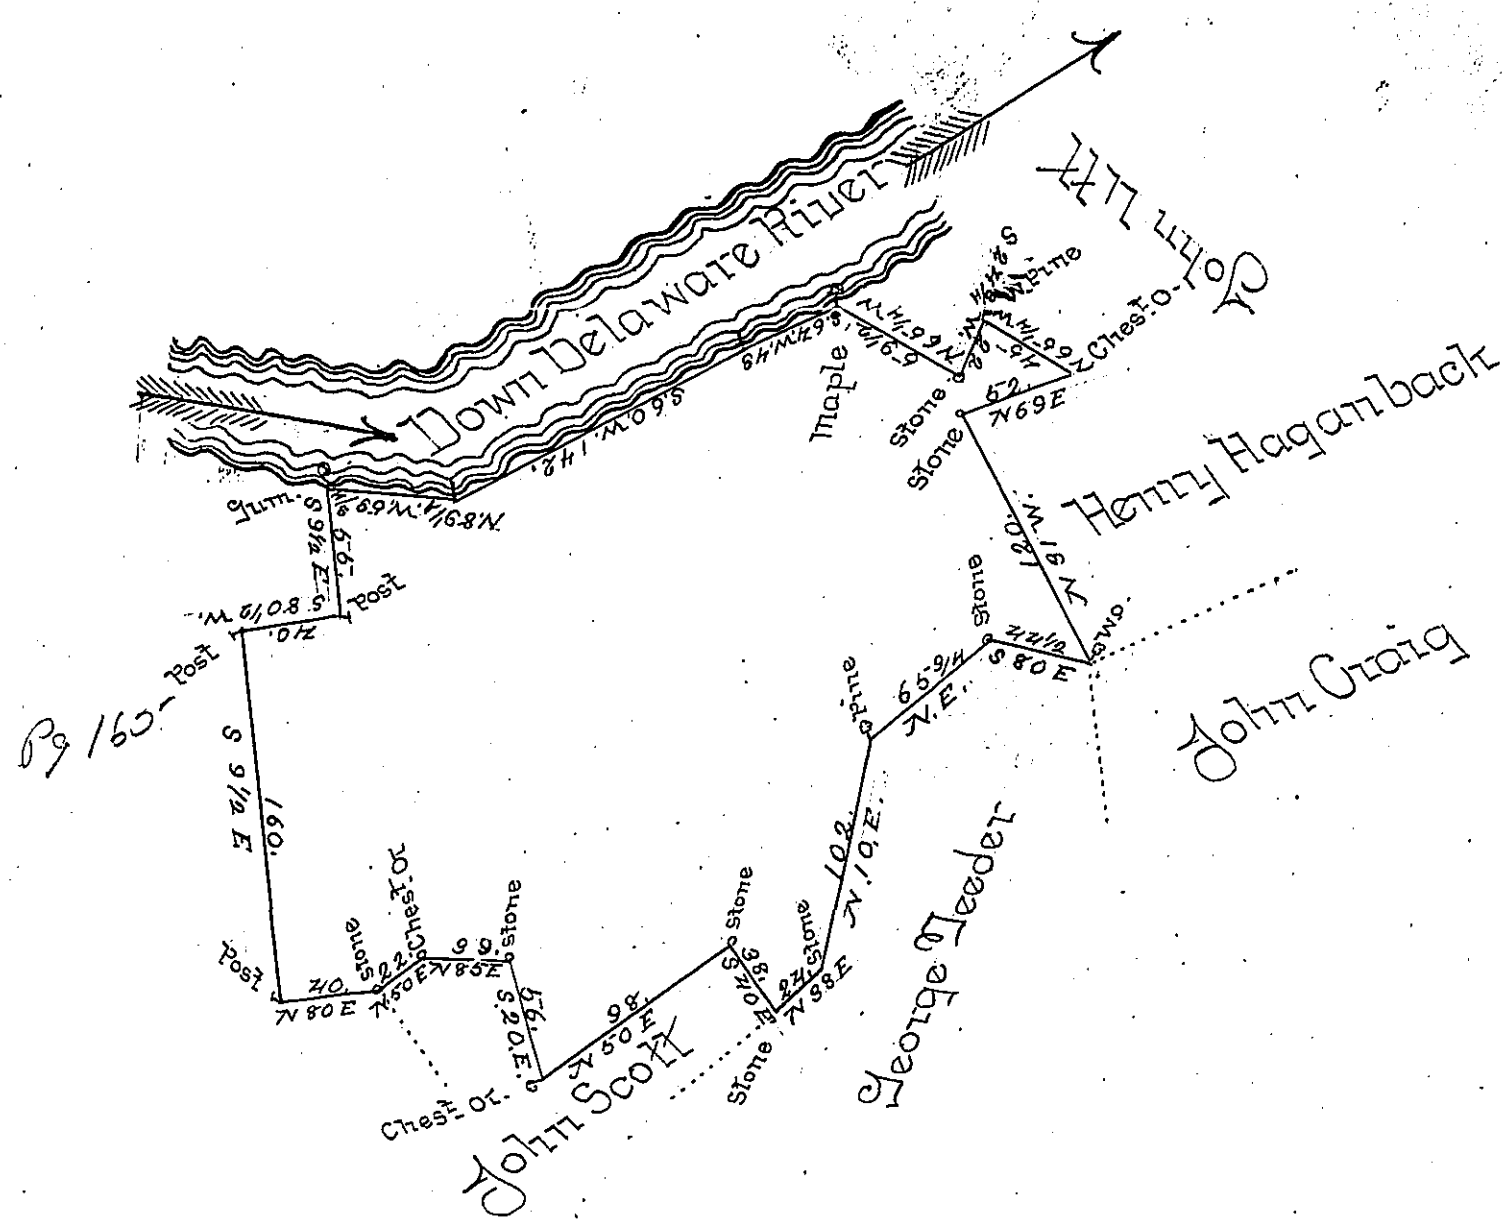

By Virtue of a Warrant dated the 28th March 1793. Surveyed the 28th August 1794 to Ann Depue the above described Tract of Land situate on Delaware River about two mile below the mouth of Lachawaxin in the County of Northampton Containing four hundred and twelve acres Ninety seven perches and the allowance of Six P Cent &c.

To Daniel Brodhead Esq.
Surveyor General.

P Geo: Palmer D.S.

IN TESTIMONY that the above is a copy of the original remaining on file in the Department of Internal Affairs of Pennsylvania, made conformably to an Act of Assembly approved the 16th day of February, 1833, I have hereunto set my Hand and caused the Seal of said Department to be affixed at Harrisburg, this fifth *day of* April *1898.*

James W. Latta
Secretary of Internal Affairs.