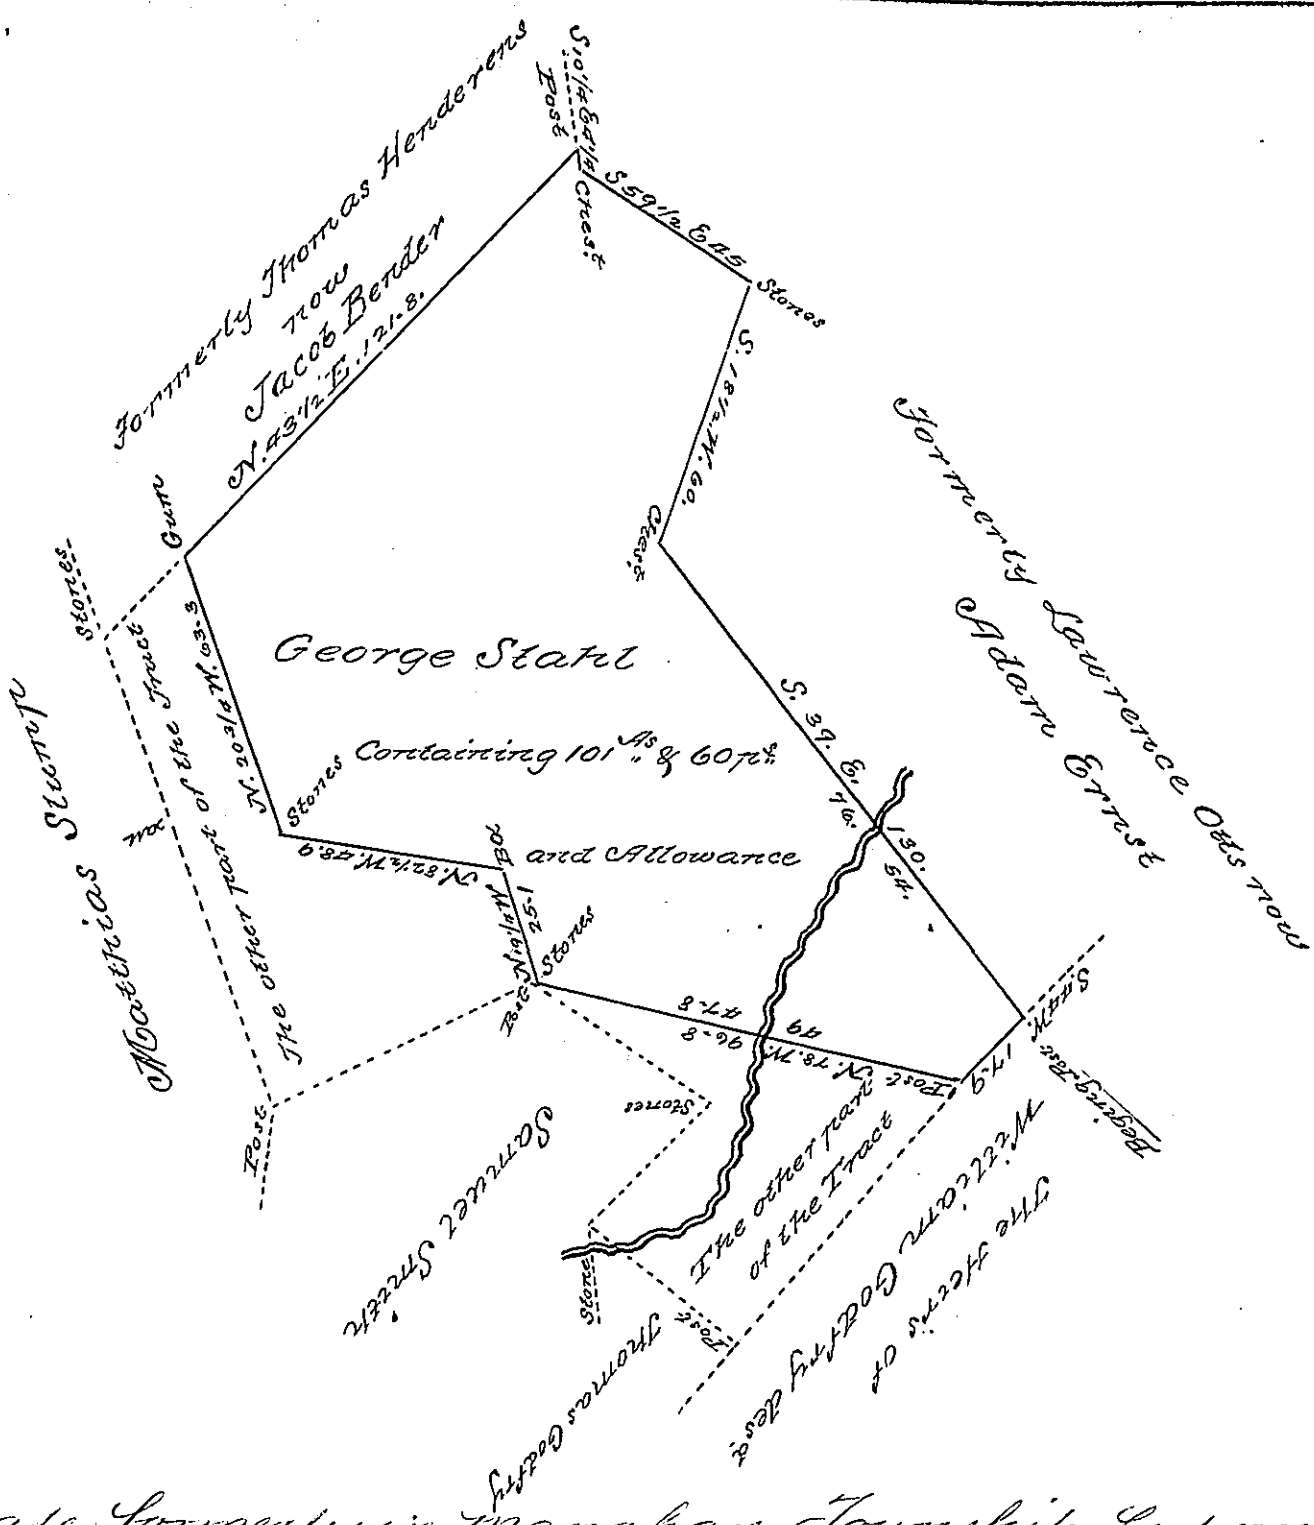

Situate formerly in Manahan Township but now in Franklin Township York County Containing as above set forth One hundred and one acres and sixty perches and allowance Being part of a larger Tract of 142 As & 155 perches and allowance which was originally Surveyed by Charles Lukens D. S. on the 13th day of April 1768. In pursuance of the Application No. 4911. for 150 As granted to George Stahl dated the 5th day of April 1768. Resurveyed and Divided off from the said Larger Tract the 5th day of June A D. 1812. at the request of William Lehmer the present owner, and at his request make return of this Draught.

To Andrew Porter Esq.
Surveyor General Harrisburgh Pa

Per
Jacob Spangler D S

IN TESTIMONY that the above is a copy of the original remaining on file in the Department of Internal Affairs of Pennsylvania, made conformably to an Act of Assembly approved the 16th day of February, 1833, I have hereunto set my Hand and caused the Seal of said Department to be affixed at Harrisburg, this seventh *day of* December *1897*

James W. Latta
Secretary of Internal Affairs.