FORM No. 1.

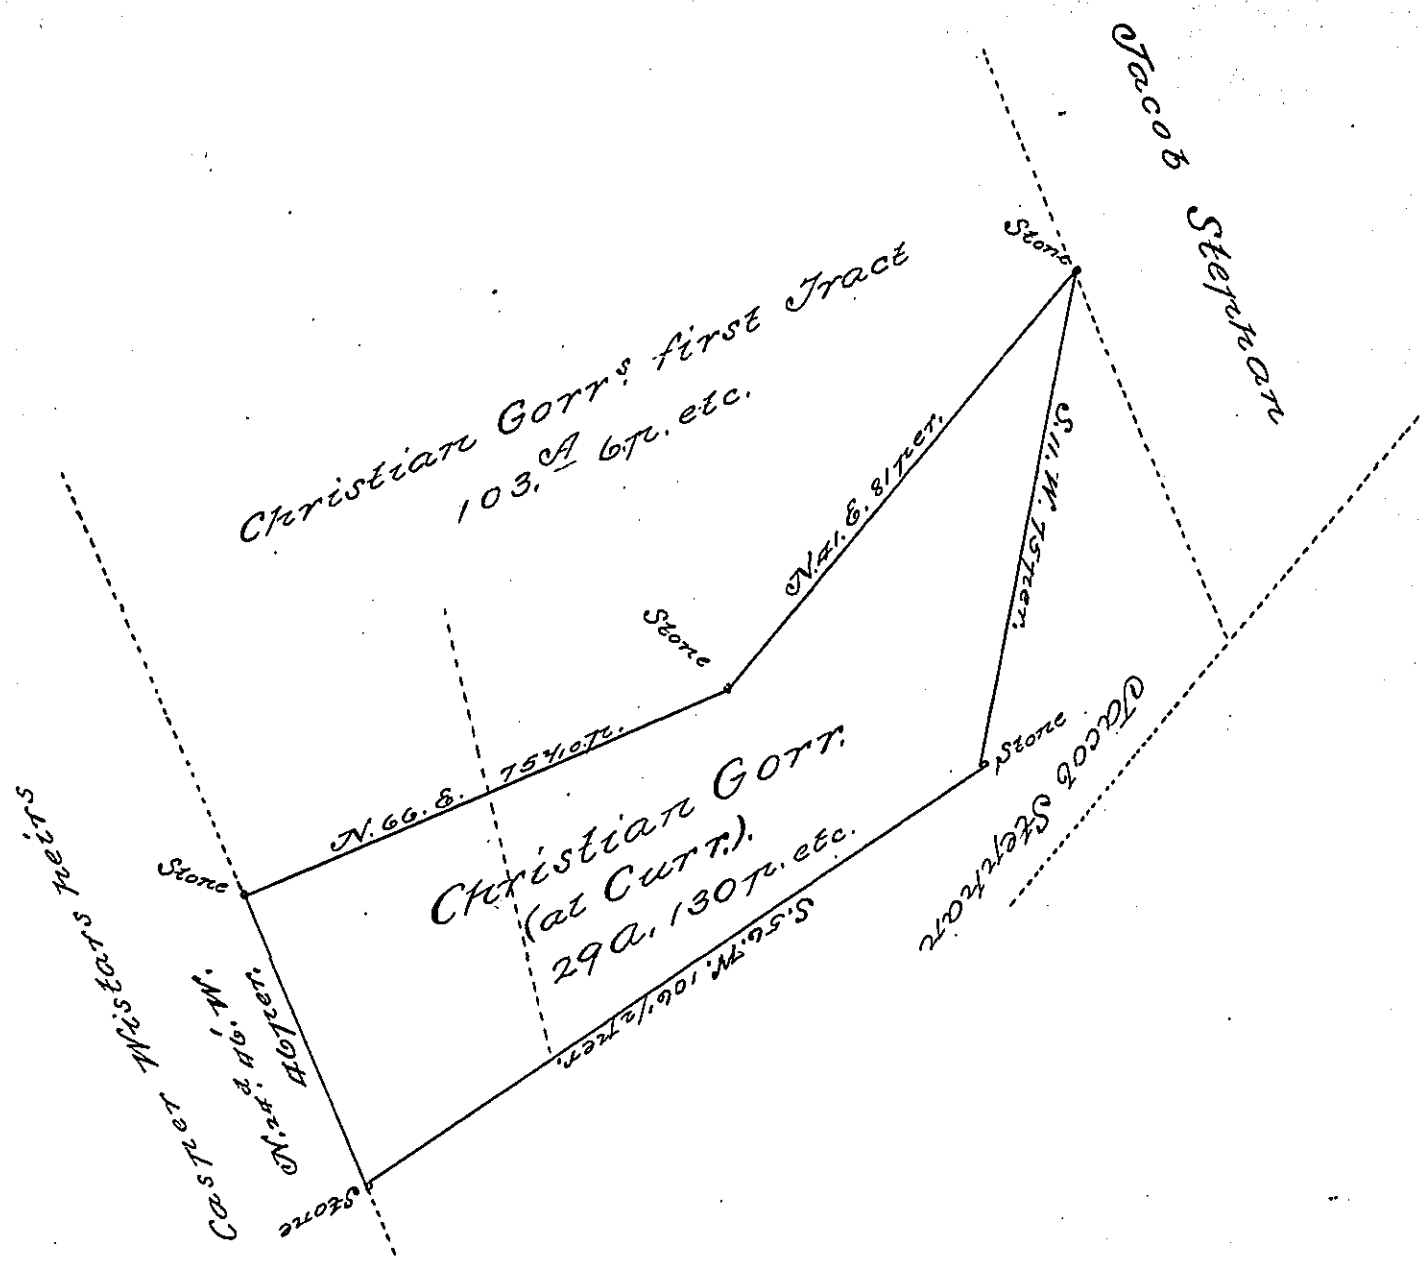

A Draught of a Tract of Land Situate in Maccongy Township in the County of Northampton in the State of Pennsylvania, Containing Twenty Nine Acres and 130 perches of land together with the usual allowance for Roads: which was Surveyed for Christian Gorr (al. Curr): on the 13. Novemb. 1756 by Virtue of a Warrant granted to him by the Hon.ble Proprietors. Dated on the 30.a August Anno. 1753. Part of the same doth now belong to Geo. Gorr Junior. and the Remainder to George Kebler. The same was afterwards divided and Now Resurveyed. on the 21.st October. Anno. 1783.

Jr. David Shultze.

IN TESTIMONY that the above is a copy of the original remaining on file in the Department of Internal Affairs of Pennsylvania, made conformably to an Act of Assembly approved the 16th day of February, 1833, I have hereunto set my Hand and caused the Seal of said Department to be affixed at Harrisburg, this Fourth *day of* January *1898*

James W. Latta

Secretary of Internal Affairs.