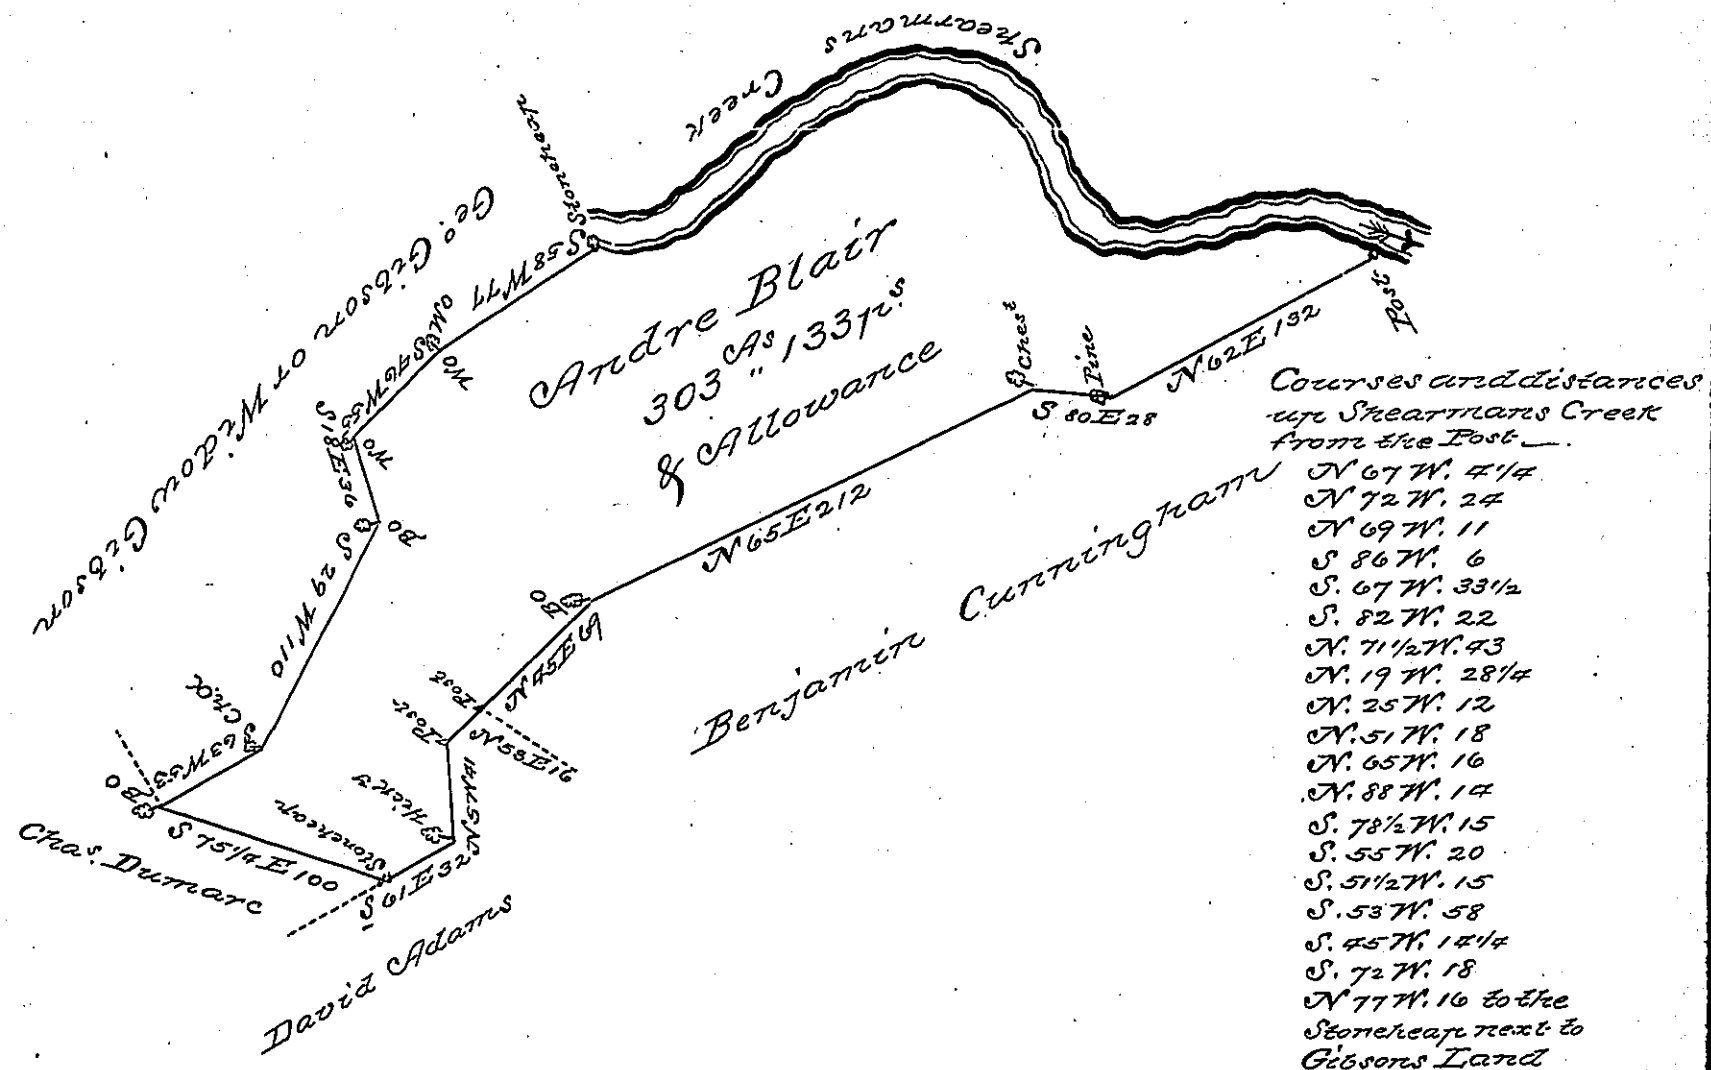

The Draught of a Tract of Land Situate in Tyrone Township Cumberland County Containing Three hundred and Three Acres and 133 Perches and Allowance of Six ⅌ Cent for Roads &c^a Surveyed August 8th 1796 in Pursuance of a Warrant granted to Andre Blair Dated May 6th 1794 and an Order from the Surveyor General bearing date the third day of February 1796

Saml Lyon D.S

To Daniel Brodhead Esquire
Surveyor General of Pennsylvania

IN TESTIMONY that the above is a copy of the original remaining on file in the Department of Internal Affairs of Pennsylvania, made conformably to an Act of Assembly approved the 16th day of February, 1833, I have hereunto set my Hand and caused the Seal of said Department to be affixed at Harrisburg, this First *day of* February *1898*

James W. Latta
Secretary of Internal Affairs.