FORM NO. I.

278

81

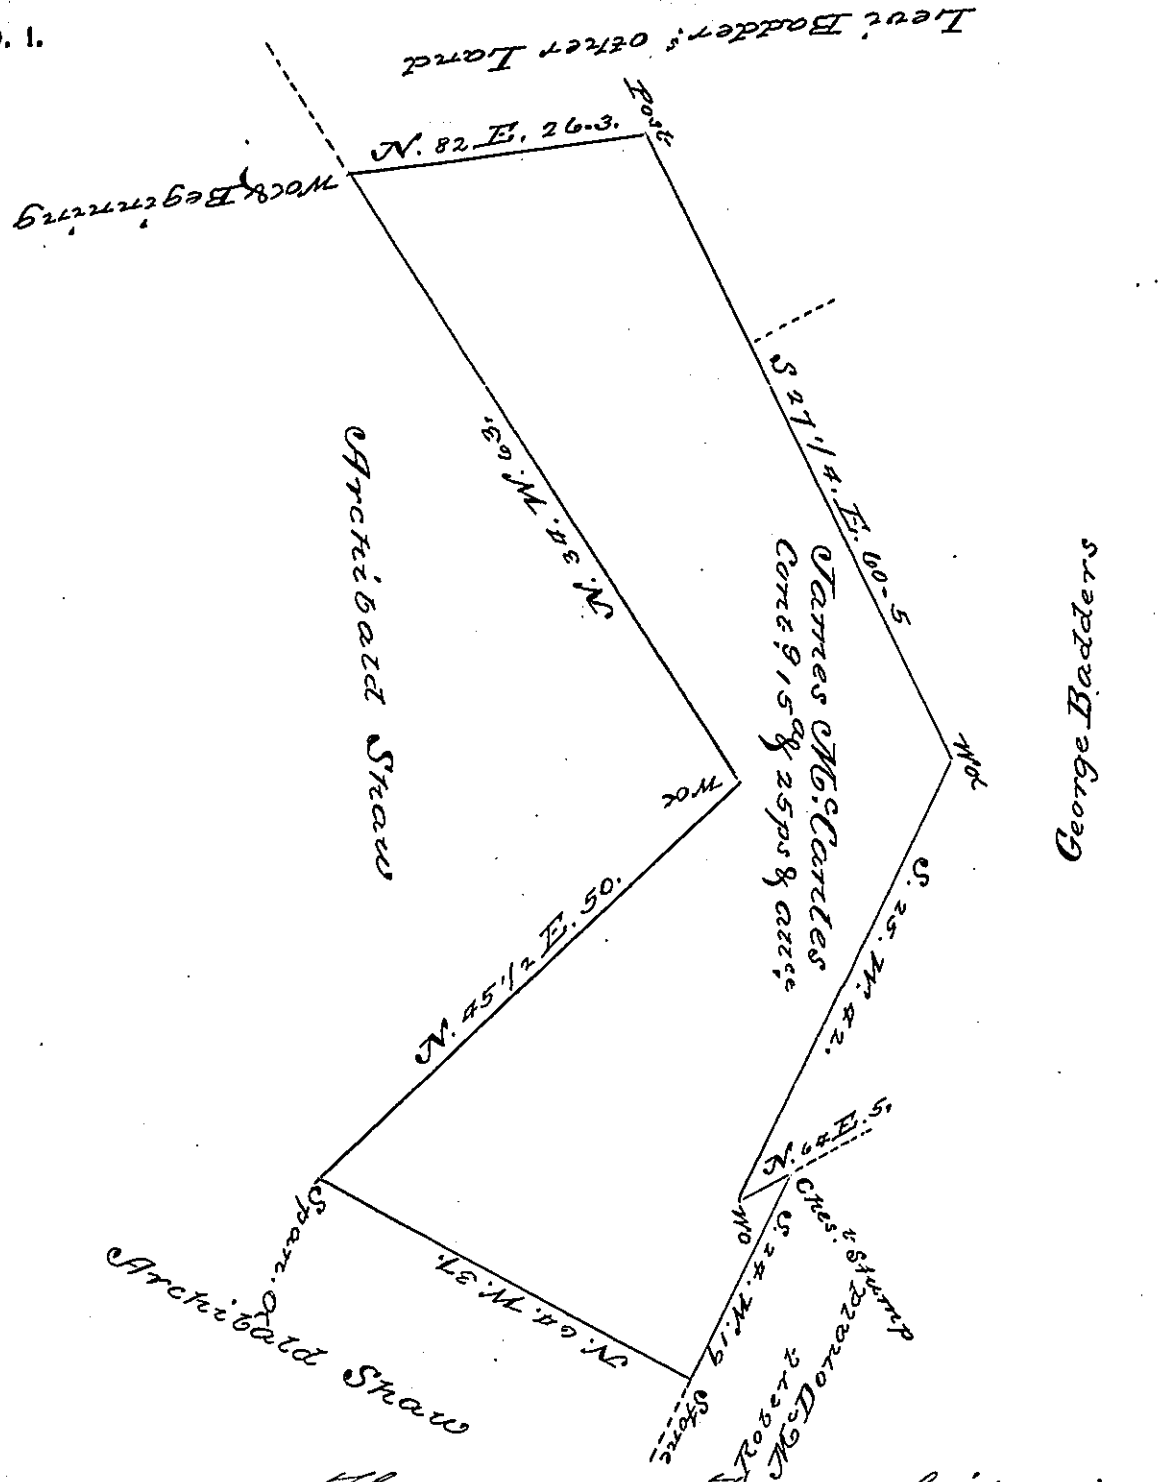

Situate in Hopewell Township in the County of York. Containing as above set forth 15 & 25 Perches and allowance &c. Surveyed on the 8th day of May A D^r 1810. (for Levi Badders) In Pursuance of a Warrant for 100 a Granted to James McCartes bearing date the 29th day of August A D^r 1786 Directed to be surveyed in three Peices or surveys

Per
Jacob Spangler D^r

To
Andrew Porter Esq^r
Surveyor General
Lancaster Pa

IN TESTIMONY that the above is a copy of the original remaining on file in the Department of Internal Affairs of Pennsylvania, made conformably to an Act of Assembly approved the 16th day of February, 1833, I have hereunto set my Hand and caused the Seal of said Department to be affixed at Harrisburg, this third day of May 1898

James W. Latta

Secretary of Internal Affairs.