FORM NO. I.

See C-132-192

71

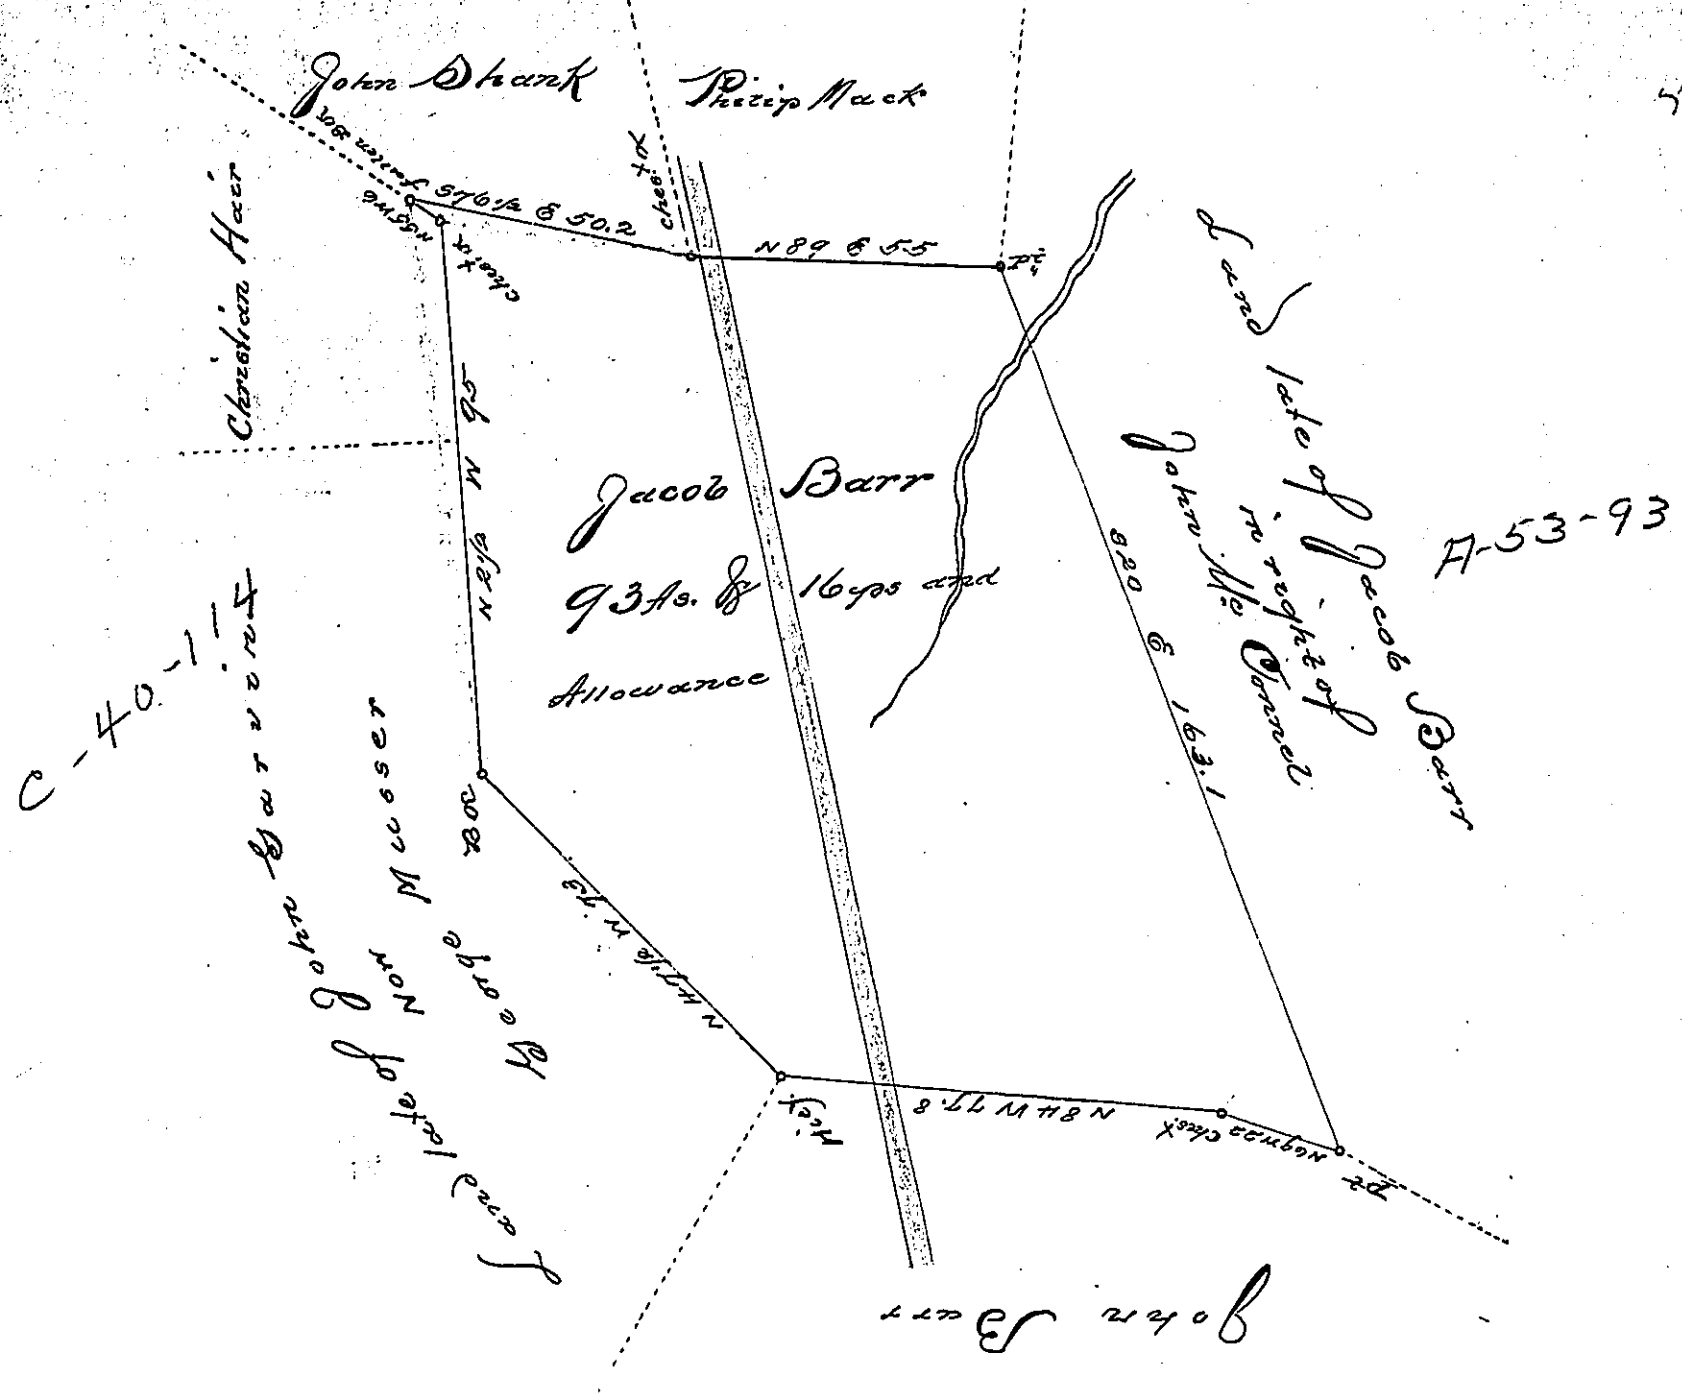

A Draught of a Tract of Land Situate in Martick Township Lancaster County Containing 93 as & 16 ps and the usual allowance of six pr. Cent for Roads &c. Resurveyed (According to the Old lines and Corners) the 9th day of December A.D. 1801. for Jacob Barr, It being the same tract of Land Formerly Surveyed unto him, the said Jacob Barr By virtue of a warrant Dated the 15th day of February A.D. 1754.

Pr. H Rean D.S.

To Samuel Cochran Esq.
Surveyor General

IN TESTIMONY that the above is a copy of the original remaining on file in the Department of Internal Affairs of Pennsylvania, made conformably to an Act of Assembly approved the 16th day of February, 1833, I have hereunto set my Hand and caused the Seal of said Department to be affixed at Harrisburg, this sixth *day of* September *1898.*

James W Latta
Secretary of Internal Affairs.