FORM No. I.

See A-48-121

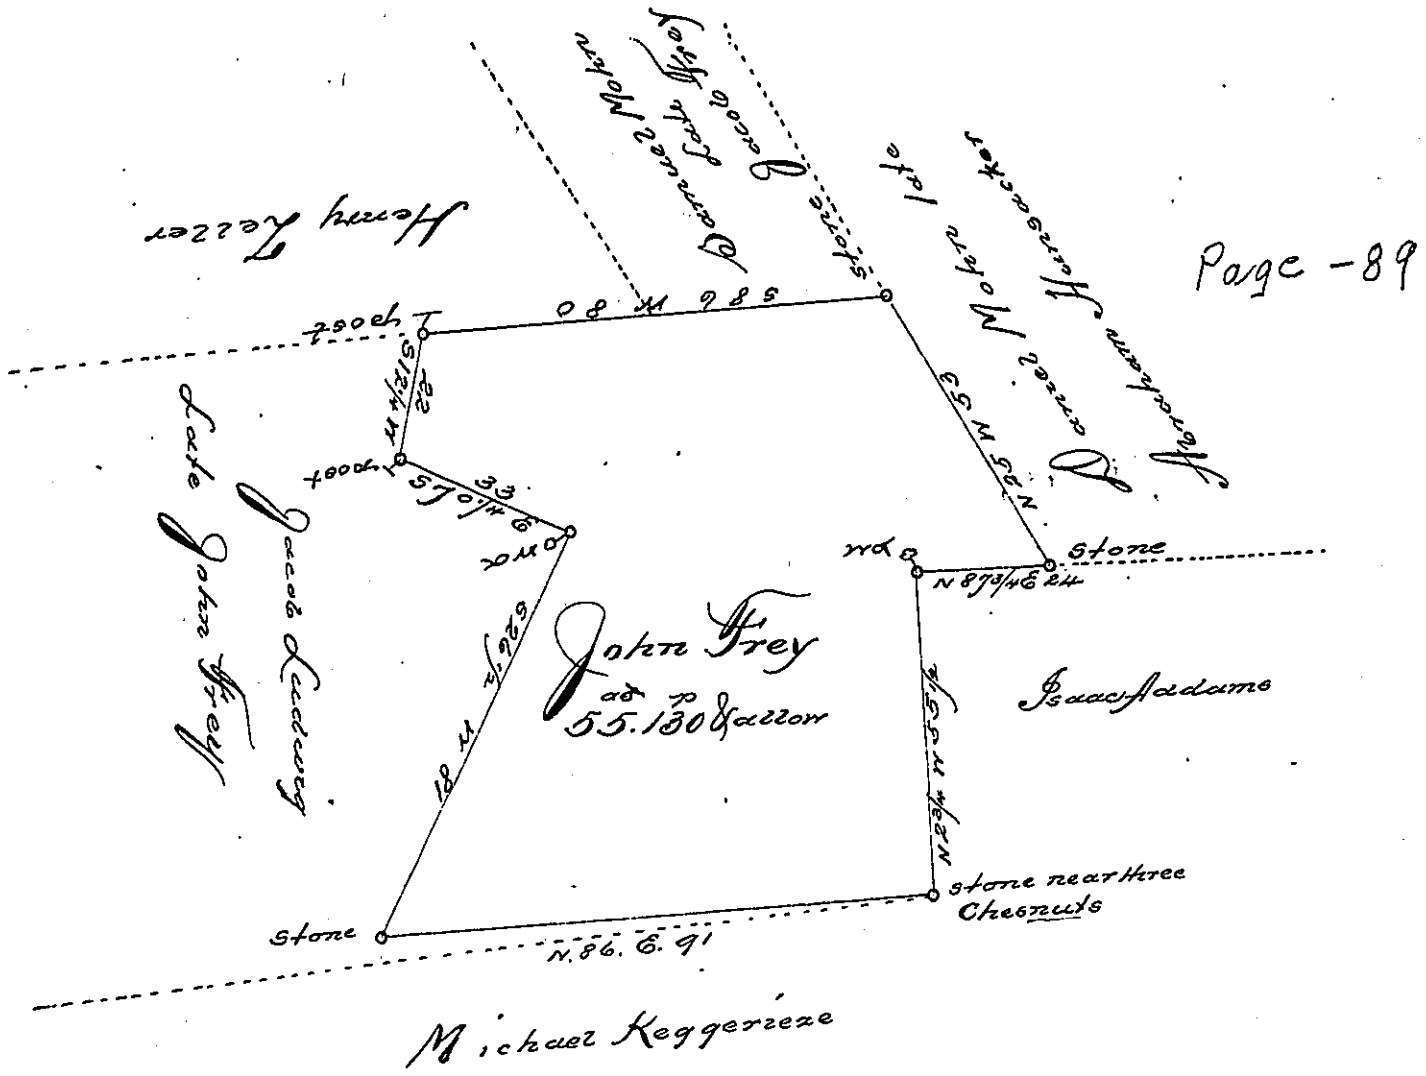

Situate in Brecknock Township Berks County Containing Fifty five acres & one hundred and thirty perches & allowance of six per Cent for Roads &c. part of a larger tract of one hundred and four acres & one hundred & seven perches & allow. Surveyed to John Frey in pursuance of an Appriation No 242. dated the 5th August 1765. Resurveyed & divided the 3rd August 1809 for Daniel Mohn.

John M. Hyneman D.S.

To Andrew Porter Esq.
Sur. Genl. Pennsylva.

IN TESTIMONY that the above is a copy of the original remaining on file in the Department of Internal Affairs of Pennsylvania, made conformably to an Act of Assembly approved the 16th day of February, 1833, I have hereunto set my Hand and caused the Seal of said Department to be affixed at Harrisburg, this sixth *day of* September *1898.*

James W. Latta
Secretary of Internal Affairs.