FORM No. I.

162

16,000

257

825

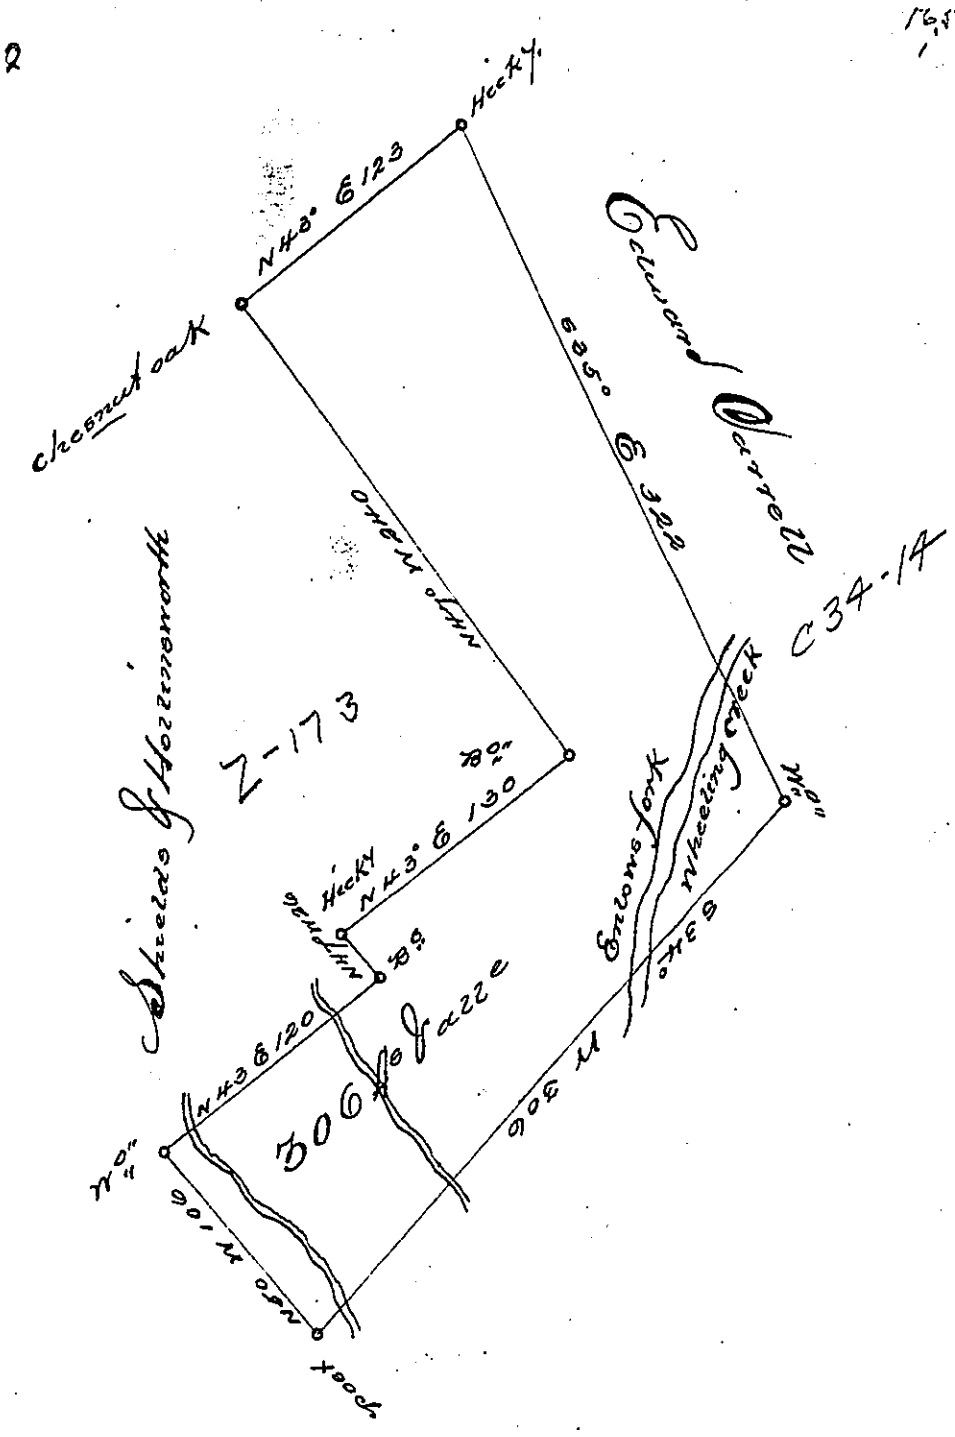

The above is a Draught of a Survey made the 9th day of december Anno domini 1795 In pursuance of a Warrant granted Thomas Stewart dated the 20th day of August Anno domini 1789 situated on a branch of Wheeling Creek in Washington County, Called Newton, containing three hundred & six acres & allowance of six per Cent &c

Jno. Hoge. D.S.

Daniel Brodhead Esqr
S.G.

IN TESTIMONY that the above is a copy of the original remaining on file in the Department of Internal Affairs of Pennsylvania, made conformably to an Act of Assembly approved the 16th day of February, 1833, I have hereunto set my Hand and caused the Seal of said Department to be affixed at Harrisburg, this Fourth *day of* October *1898.*

James W. Latta
Secretary of Internal Affairs.