FORM NO. I.

250

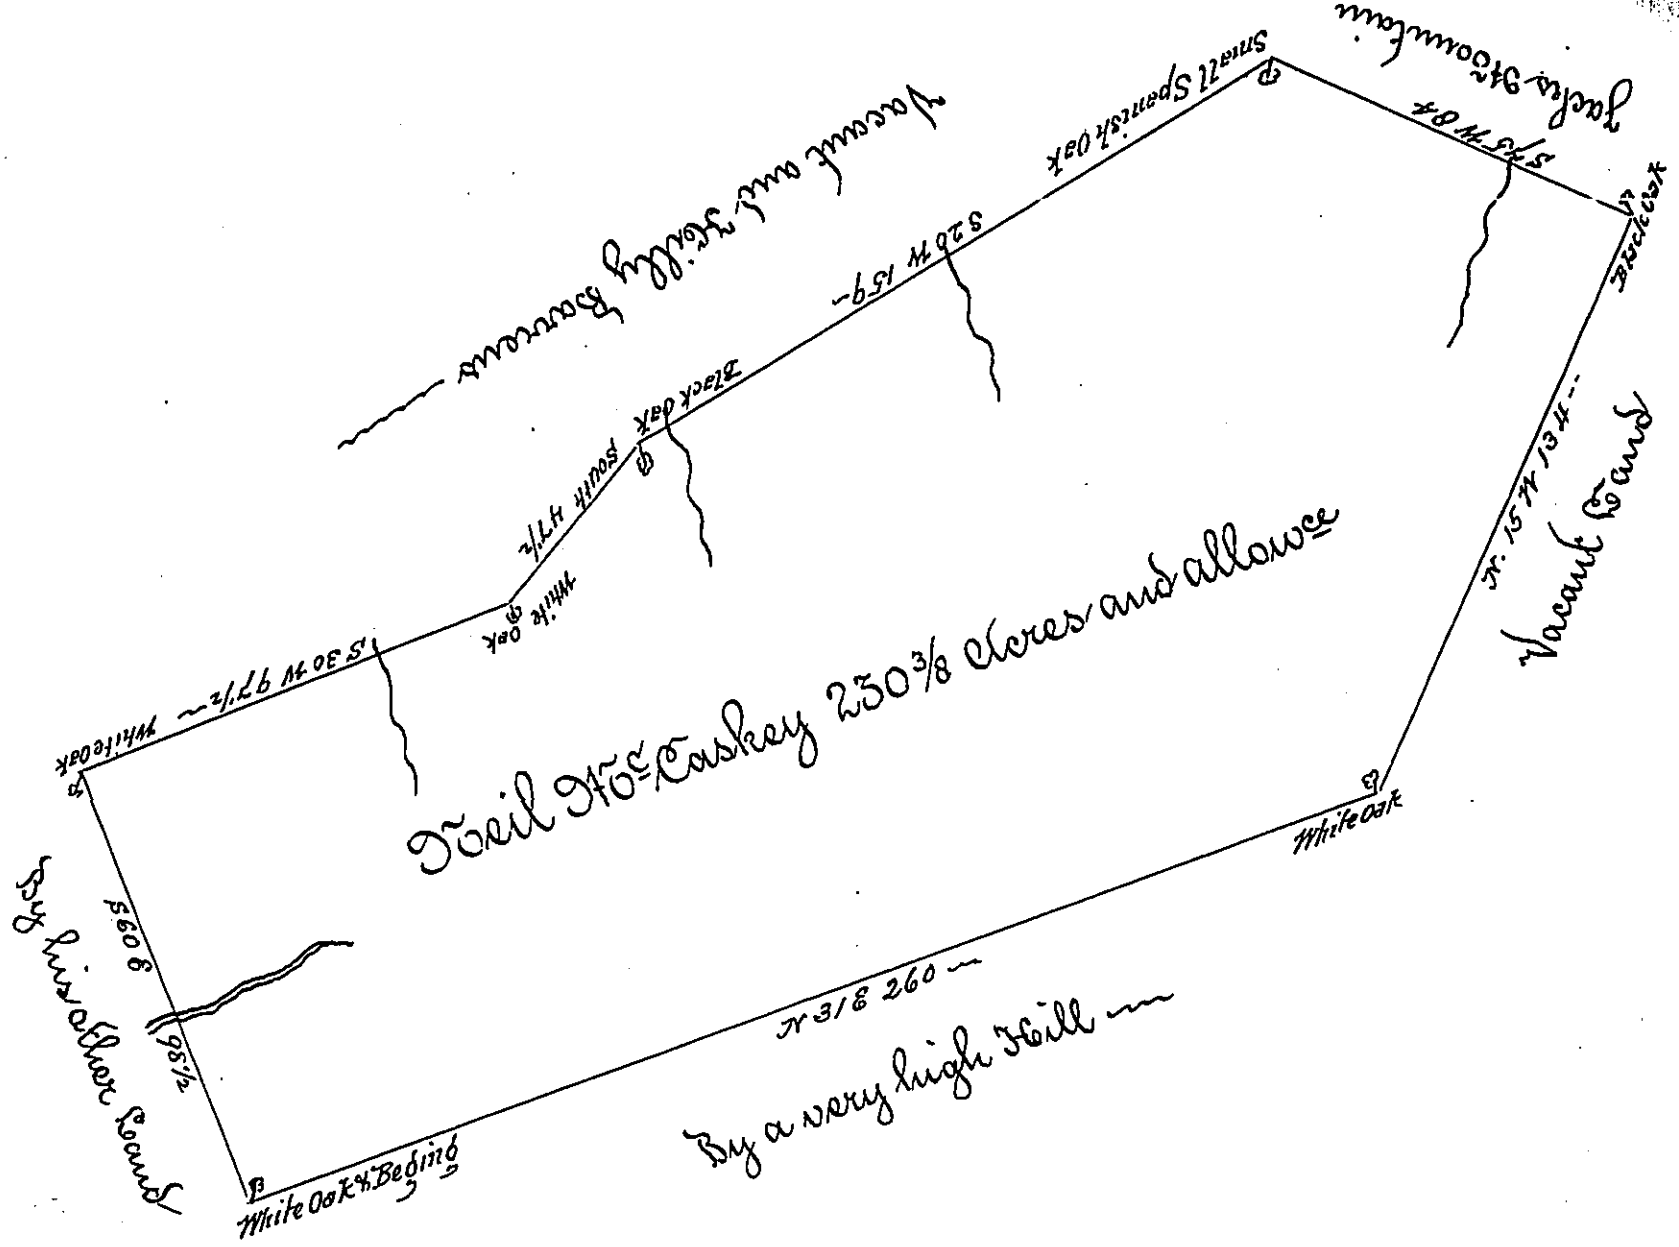

The Draught of a Tract of Land situate in the Long Hollow in the County of Cumberland containing Two hundred thirty acres and seventy Perches with usual allowance of six acres p Cent for Roads &c. Surveyd the 8th Day of November AD. 1765 for Neil McCaskey In Pursuance of a Warrant from the Honble the Proprietaries Bearing Date at Philada the 17th Day of February AD. 1755—

To John Lukens Esqr. Surv.r Genl of the Province of Pennsylvania

P. Wm Noaclay Deptd. Surv.r

IN TESTIMONY that the above is a copy of the original remaining on file in the Department of Internal Affairs of Pennsylvania, made conformably to an Act of Assembly approved the 16th day of February, 1833, I have hereunto set my Hand and caused the Seal of said Department to be affixed at Harrisburg, this second *day of* August *1898.*

James W. Latta

Secretary of Internal Affairs.