FORM NO. I.

Courses & Distances on
Creek Begin.g at the M.O
thence
Down D.s S 79° W 126 p
S 69 W 143 to the B.O
269

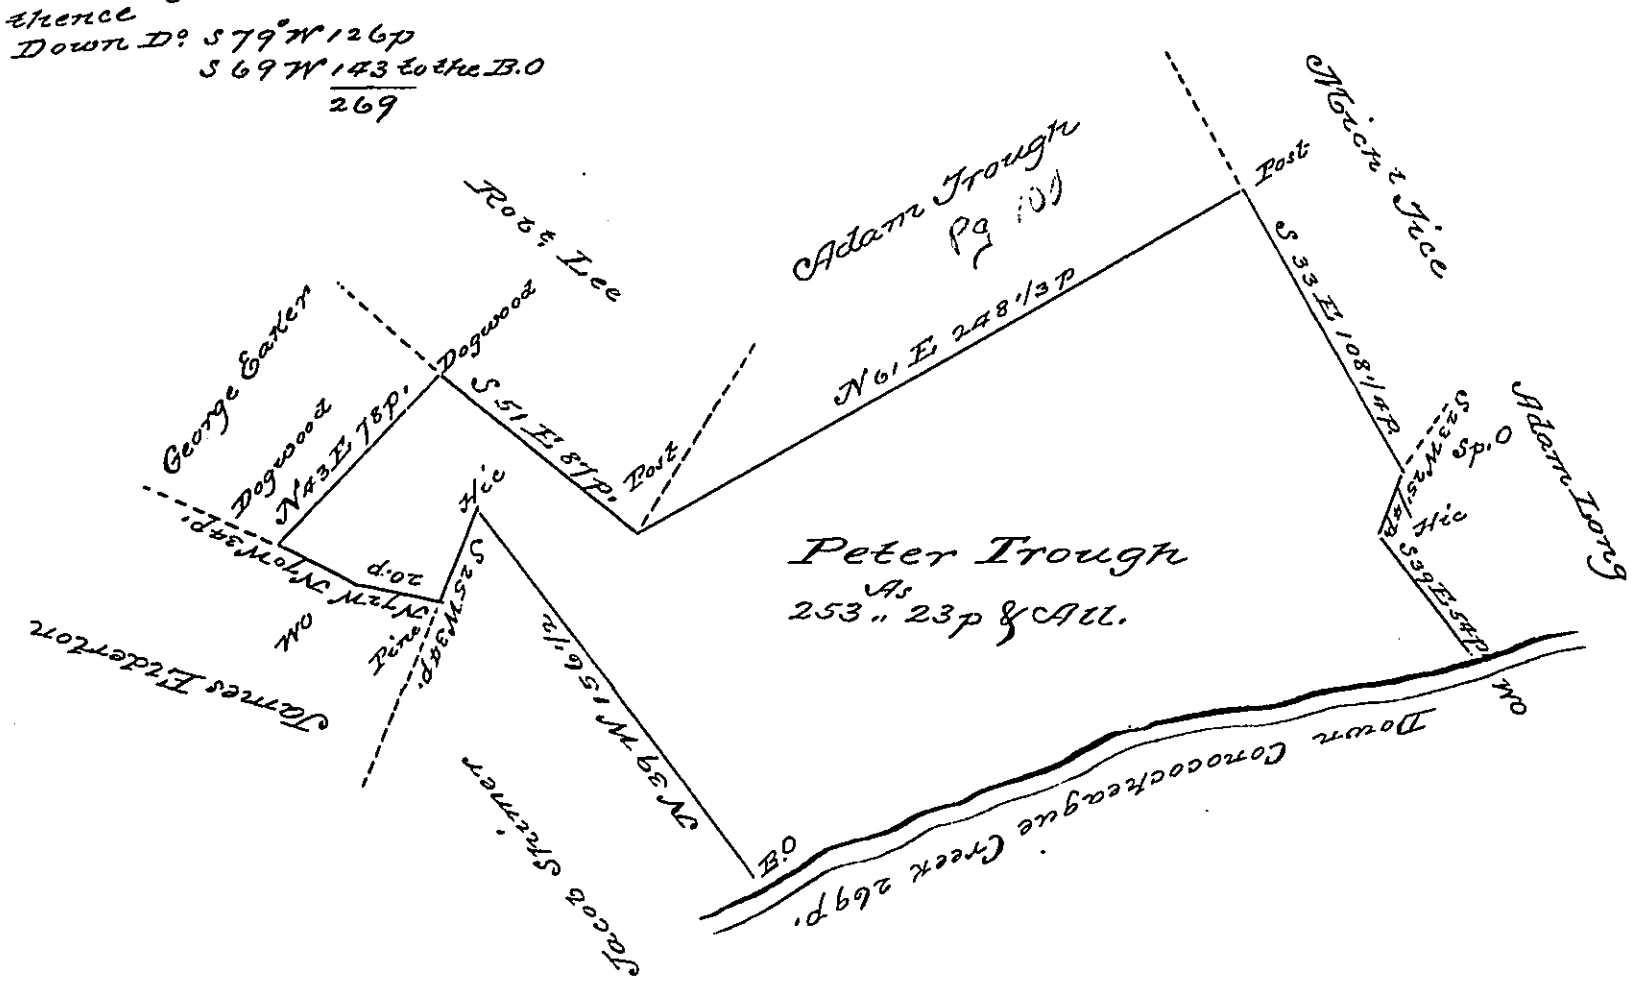

A Draft of a Tract of Land situate in Montgomery Township in the County of Franklin Containing two hundred and fifty three Acres 23 perches & the allowance of six p.r Cent &c.a Surveyed July 12.th 1793 under the direction of the late Matth.w Henderson D.S. in pursuance of a Warrant granted to Peter Trough bearing date 9.th January 1793.

Dan.l Henderson D.S.

To Samuel Cochran Esquire
Surveyor General

IN TESTIMONY that the above is a copy of the original remaining on file in the Department of Internal Affairs of Pennsylvania, made conformably to an Act of Assembly approved the 16th day of February, 1833, I have hereunto set my Hand and caused the Seal of said Department to be affixed at Harrisburg, this seventh day of June 1898

James W. Latta
Secretary of Internal Affairs.