FORM NO. 1.

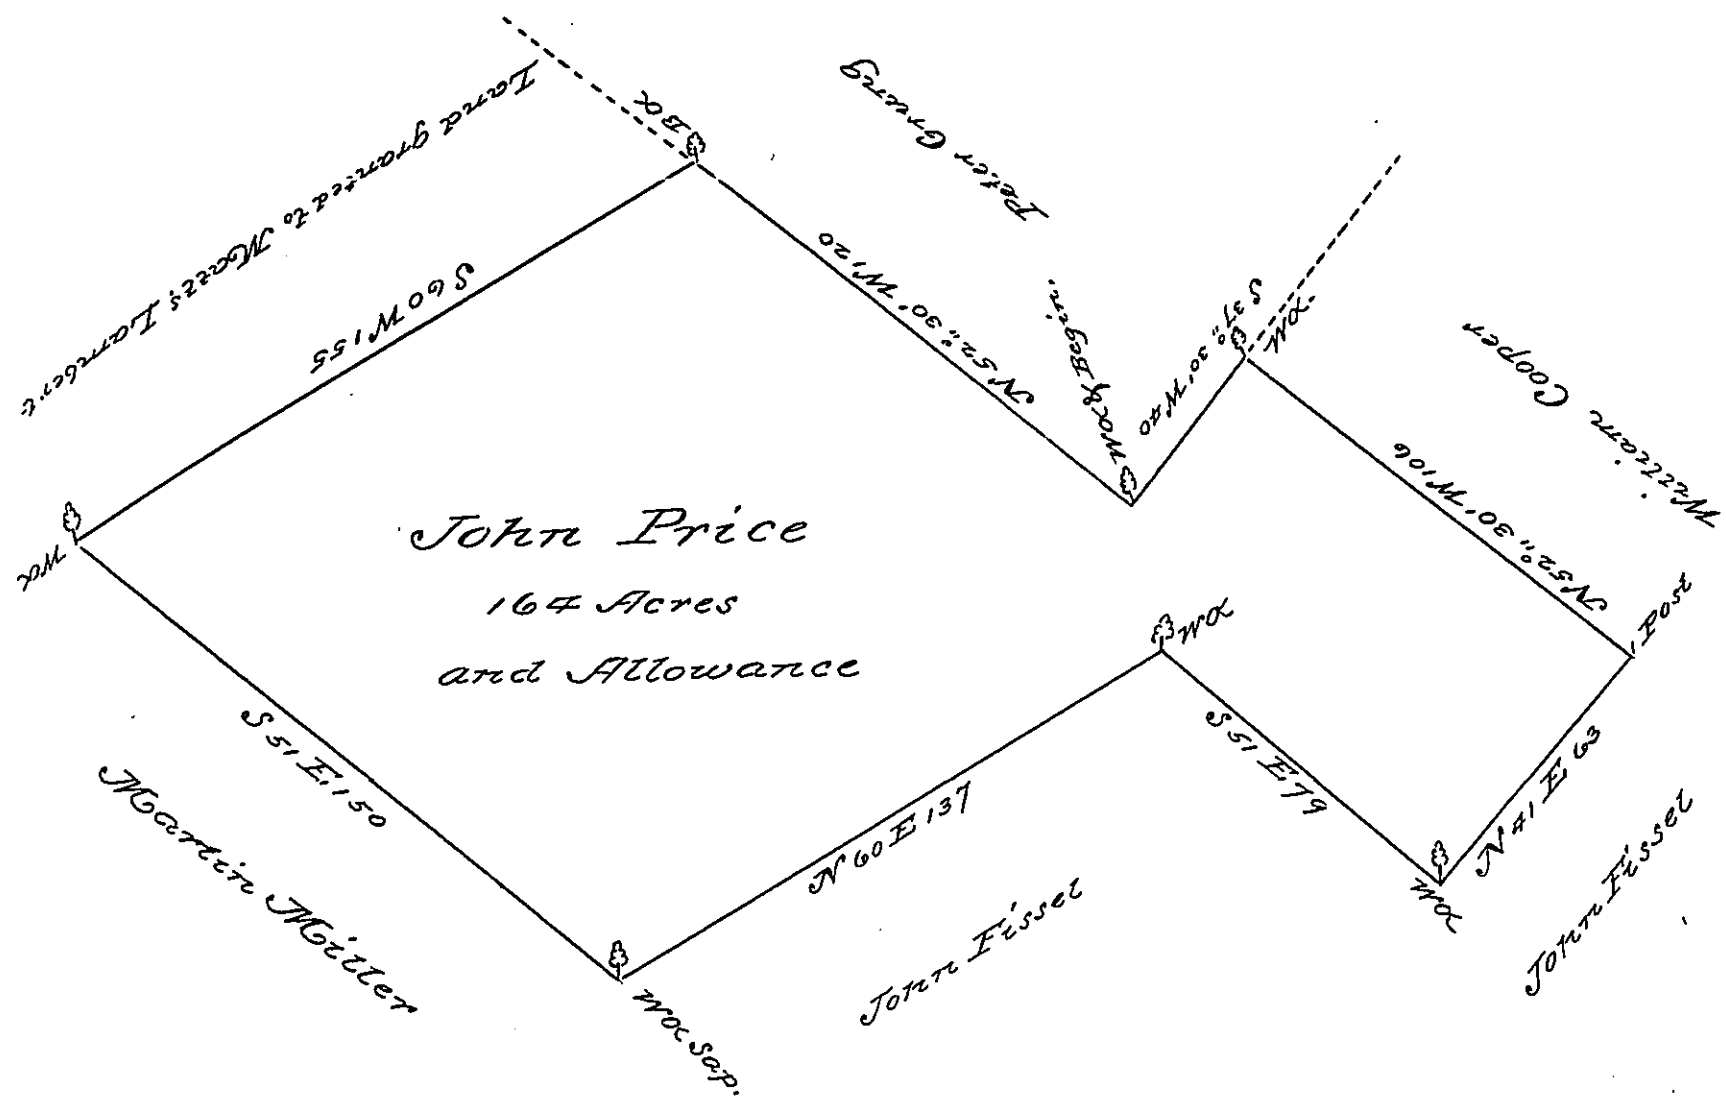

A Draught of a Tract of Land Situate in Paradise Township in the County of York containing one Hundred and Sixty four Acres and the Allowance of Six Acres per Cent for Roads & High Ways. Surveyed the 12th Day of August 1751. for Richard Peters in pursuance of a Warrant granted to (Obt.) Price Bearing Date the 5th Day of May 1750

Geo Stevenson
Dy Sr

To Nich: Scull Esqr
Surveyor Genl
Duplicate

IN TESTIMONY that the above is a copy of the original remaining on file in the Department of Internal Affairs of Pennsylvania, made conformably to an Act of Assembly approved the 16th day of February, 1833, I have hereunto set my Hand and caused the Seal of said Department to be affixed at Harrisburg, this seventh *day of* June *1898*

James W Latta
Secretary of Internal Affairs.