FORM NO. 1.



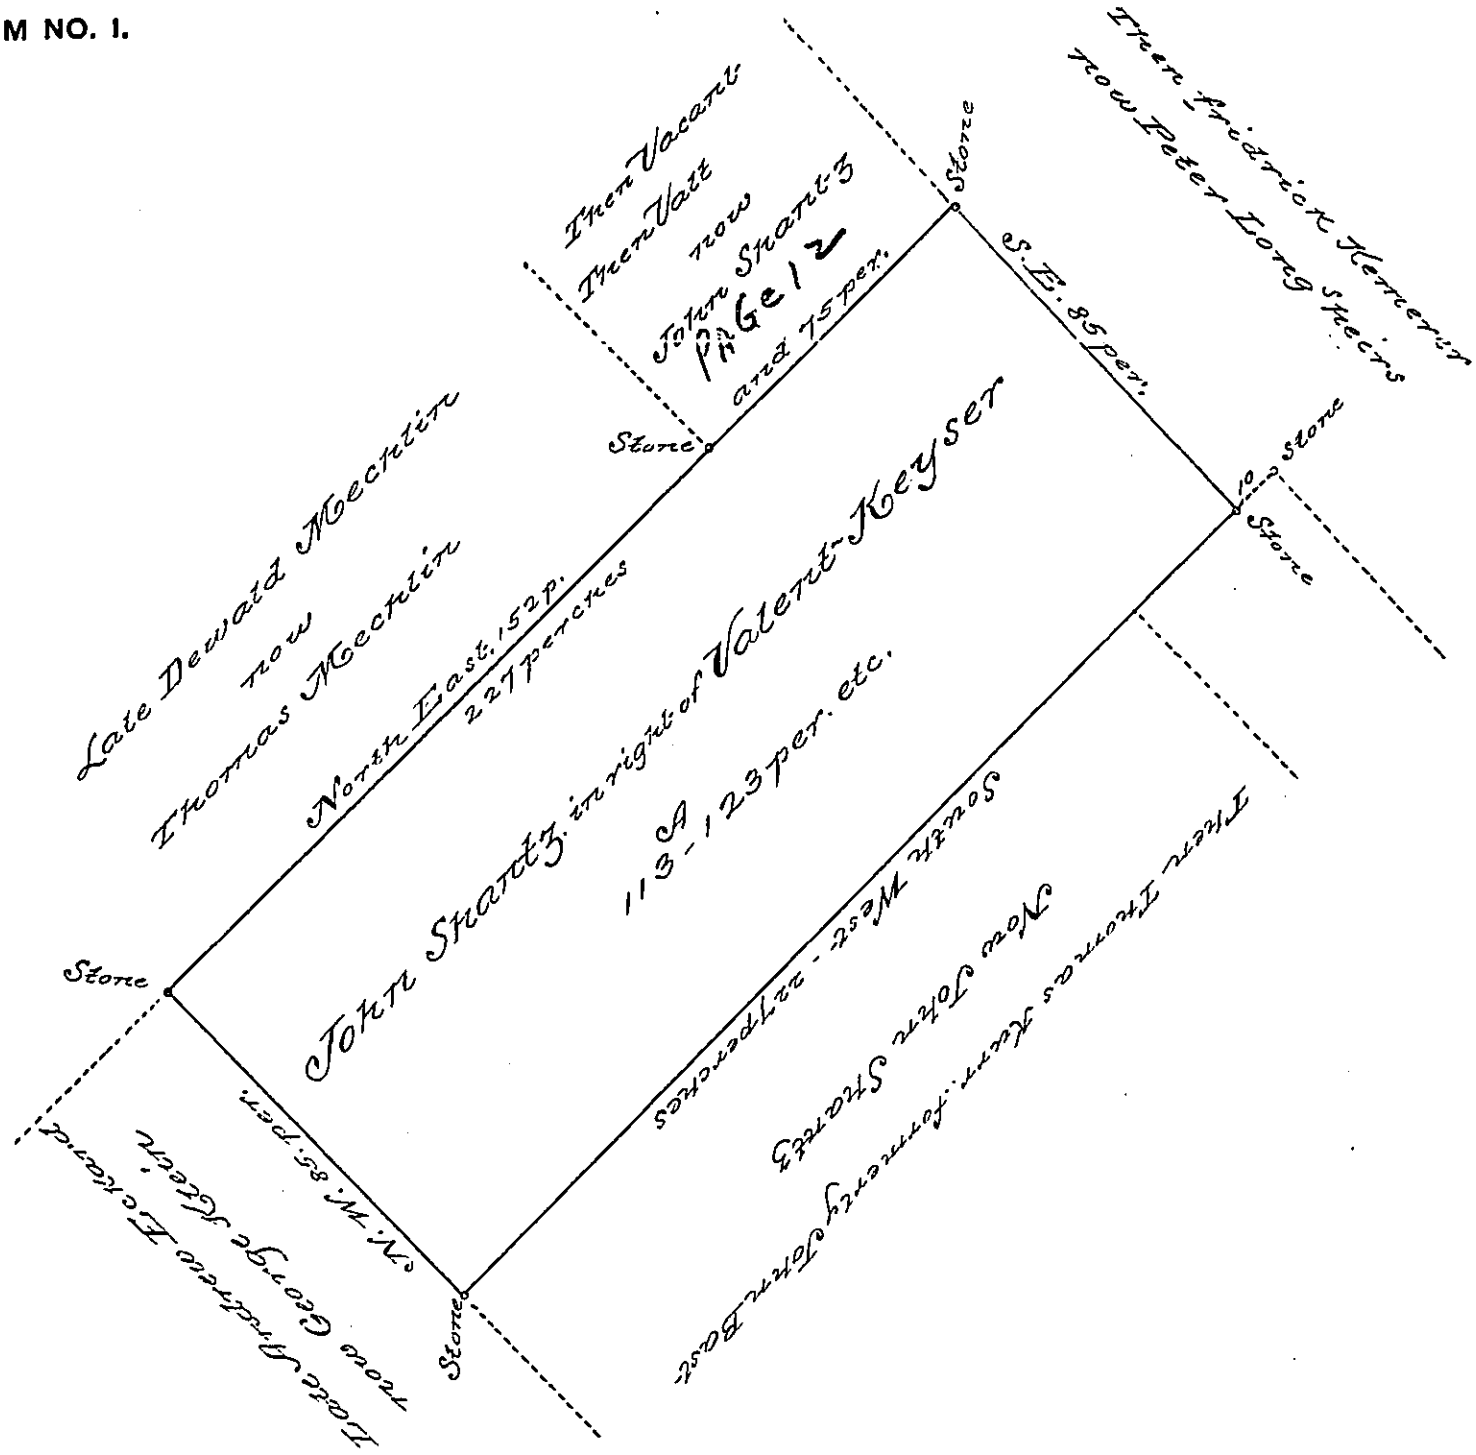


A Draught of a Tract of Land, Situate in Upper Milford Township, in the County of Northampton. (formerly Bucks) in the State of Pennsylvania. Containing One hundred and Thirteen Acres and 123 Perches of Land and the usual Allowance for Roads. which was formerly Surveyed to Valentine Keyser By Virtue of a Warrant from the late Hon.ble Proprietaries. dated on the 14th April Anno. 1741 - Then the said Valentine Keyser By his Deed Poll. dated the 1st April Anno 1765 Sold and Conveyed this Right to the same, together with his other lands, to John Shantz: Now resurveyed for him, on the 26th January Anno. 1785. By special order of George Palmer. Deputy Surveyor for the said County. dated on the 21st december. 1784. under the orders of the Surveyor General. directed to said Palmer

Jr. David Shultze

*IN TESTIMONY that the above is a copy of the original remaining on file in the Department of Internal Affairs of Pennsylvania, made conformably to an Act of Assembly approved the 16th day of February, 1833, I have hereunto set my Hand and caused the Seal of said Department to be affixed at Harrisburg, this* Third *day of* May *1898*

James W. Latta

*Secretary of Internal Affairs.*