FORM NO. I.

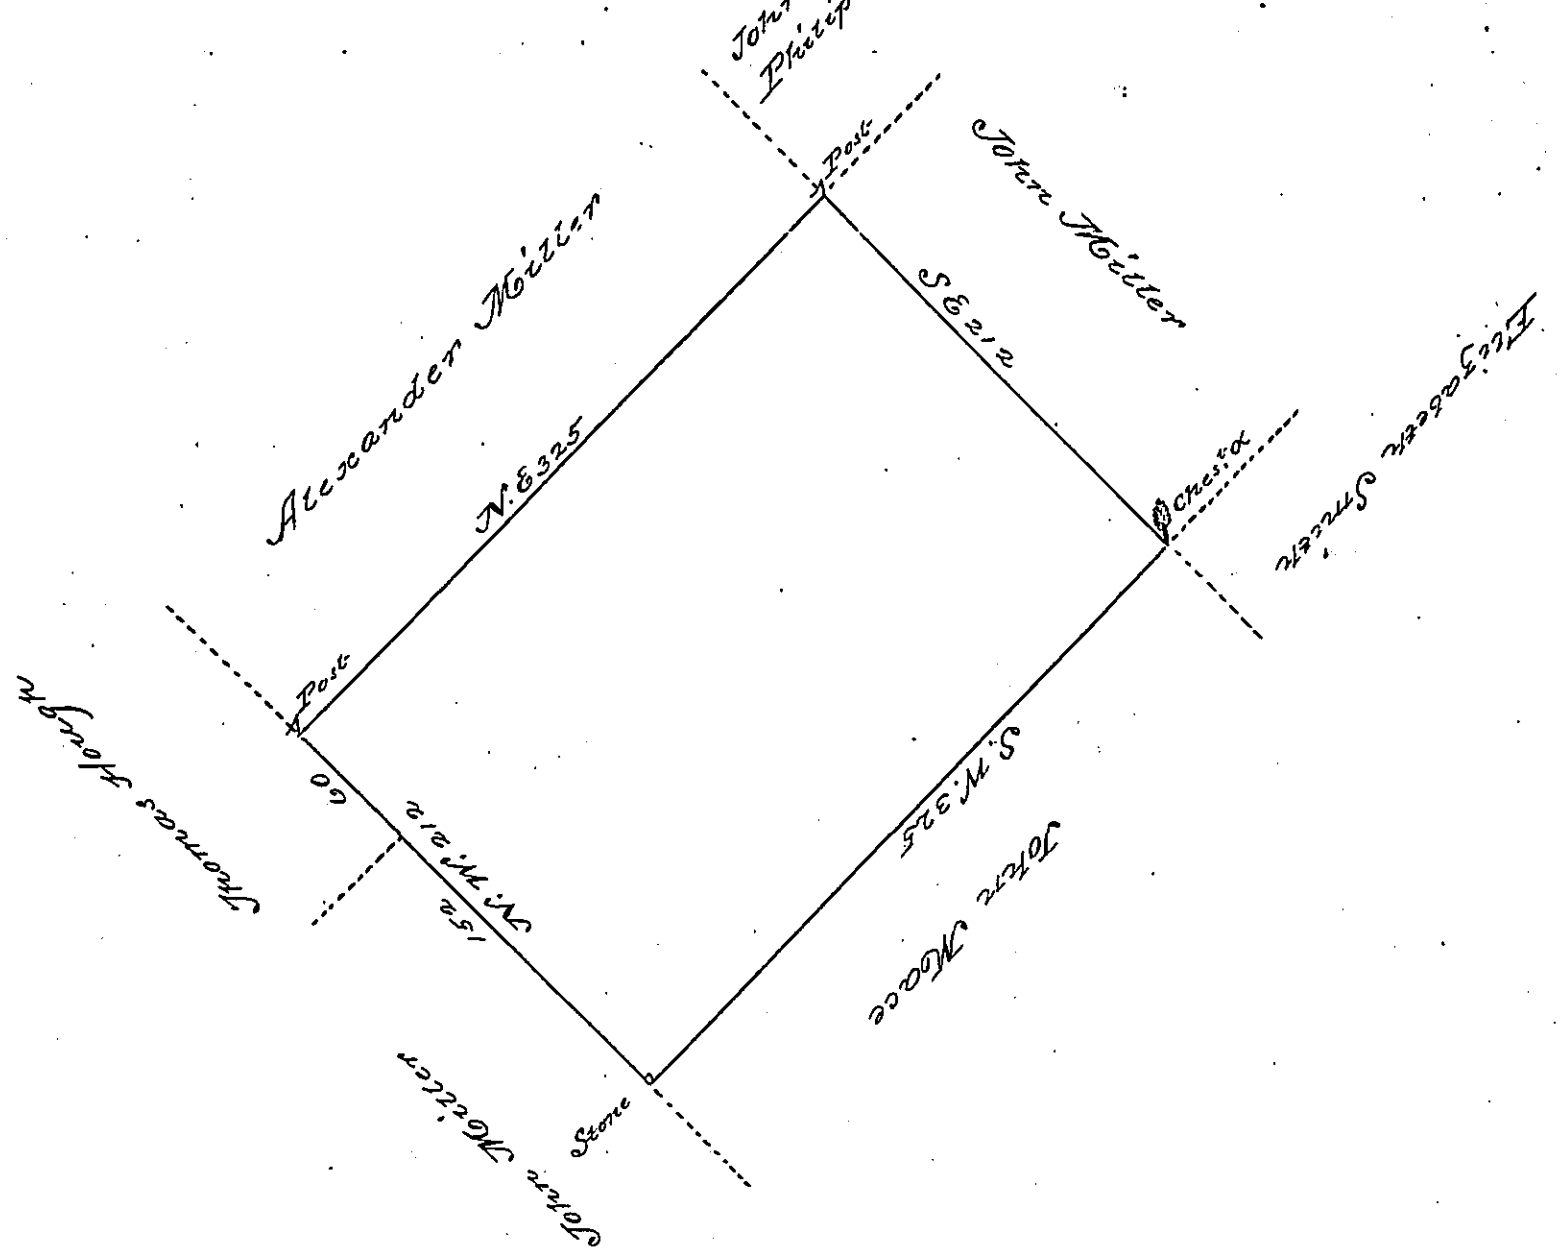

By Virtue of a Warrant dated the 19th June 1793 Surveyed the 31st August 1795 to Dominick Joyce the above described tract of land Situate a little East of the big Pond in Upper Smithfield township in the County of Northampton containing Four Hundred and six Acres & allowance of Six ℔ Cent &c.ª

℔ Geo Palmer D.S

To Richard J. Leech Esquire
Surveyor General

Examined and approved
℔ Jn. Brink D.S

IN TESTIMONY that the above is a copy of the original remaining on file in the Department of Internal Affairs of Pennsylvania, made conformably to an Act of Assembly approved the 16th day of February, 1833, I have hereunto set my Hand and caused the Seal of said Department to be affixed at Harrisburg, this Fifth day of July 1898

James W. Latta
Secretary of Internal Affairs.