FORM NO. I.

261

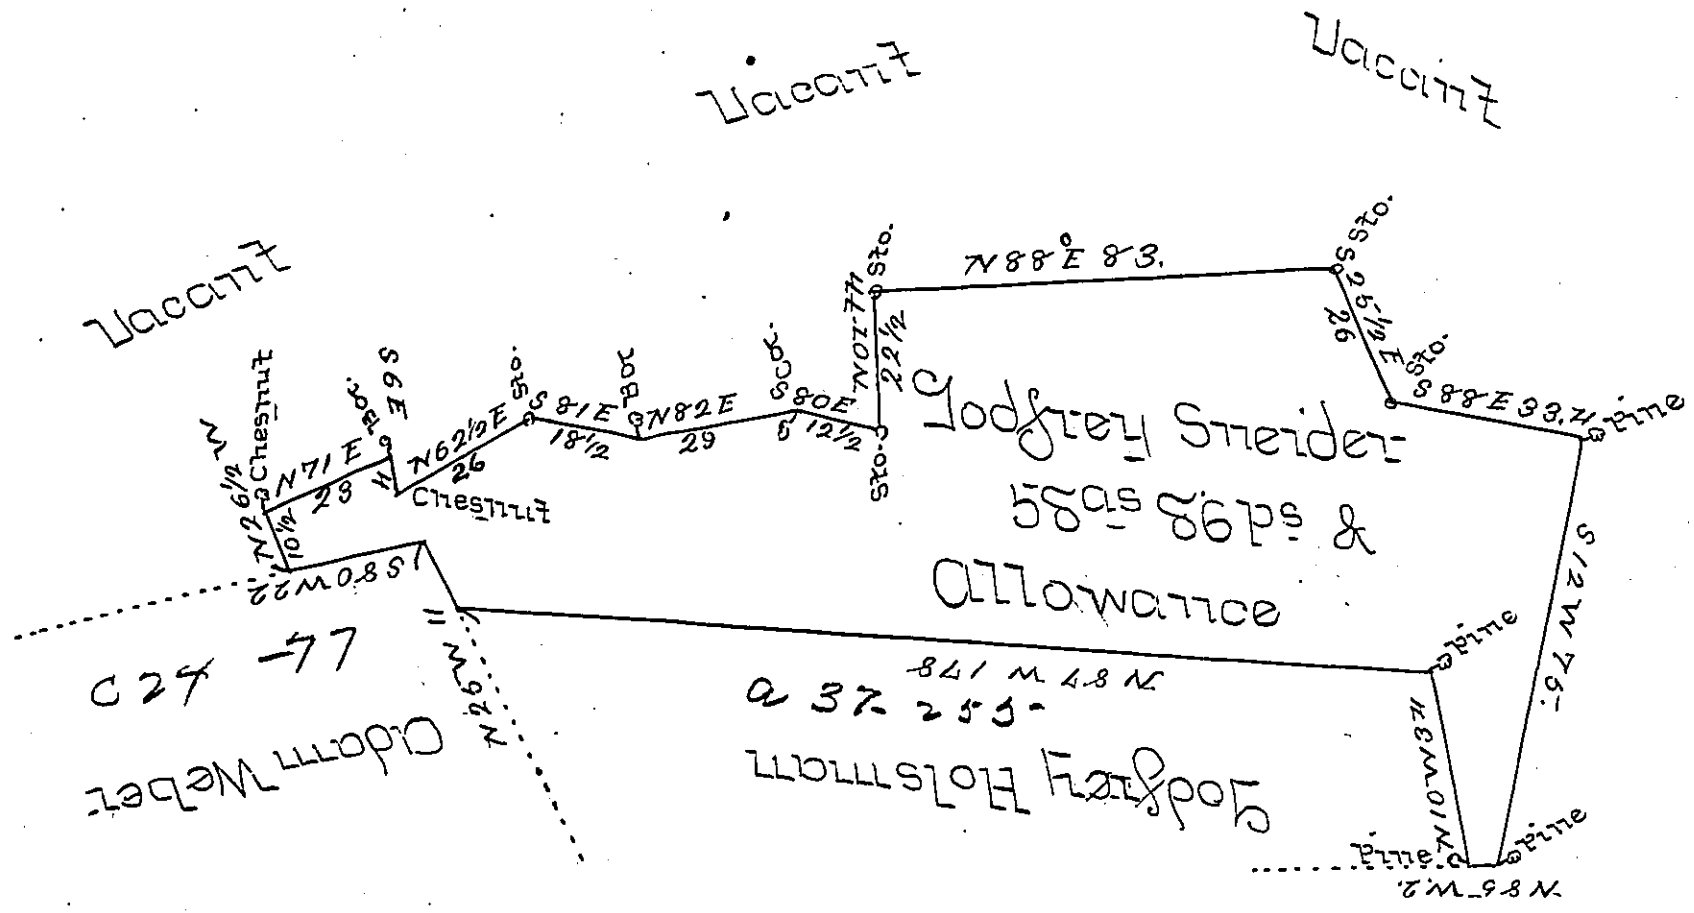

Situate in Bethel Township Berks County Containing Fifty eight Acres 56 perches and the allowance of six per Cent for Roads &c. Surveyd unto Godfrey Sneider on the 10th day of May 1816. in pursuance of his warrant Bearing date April the 22d 1816 per John H. Hyneman Late Deputy Surveyor of Berks County

Certified April 8th 1817
Jno. D. Epler D.S.

To Richard T. Beech Esqr
Surv. Gel. of Penn.

IN TESTIMONY that the above is a copy of the original remaining on file in the Department of Internal Affairs of Pennsylvania, made conformably to an Act of Assembly approved the 16th day of February, 1833, I have hereunto set my Hand and caused the Seal of said Department to be affixed at Harrisburg, this Sixth *day of* September *1898.*

James W. Latta
Secretary of Internal Affairs.

27