FORM NO. I.

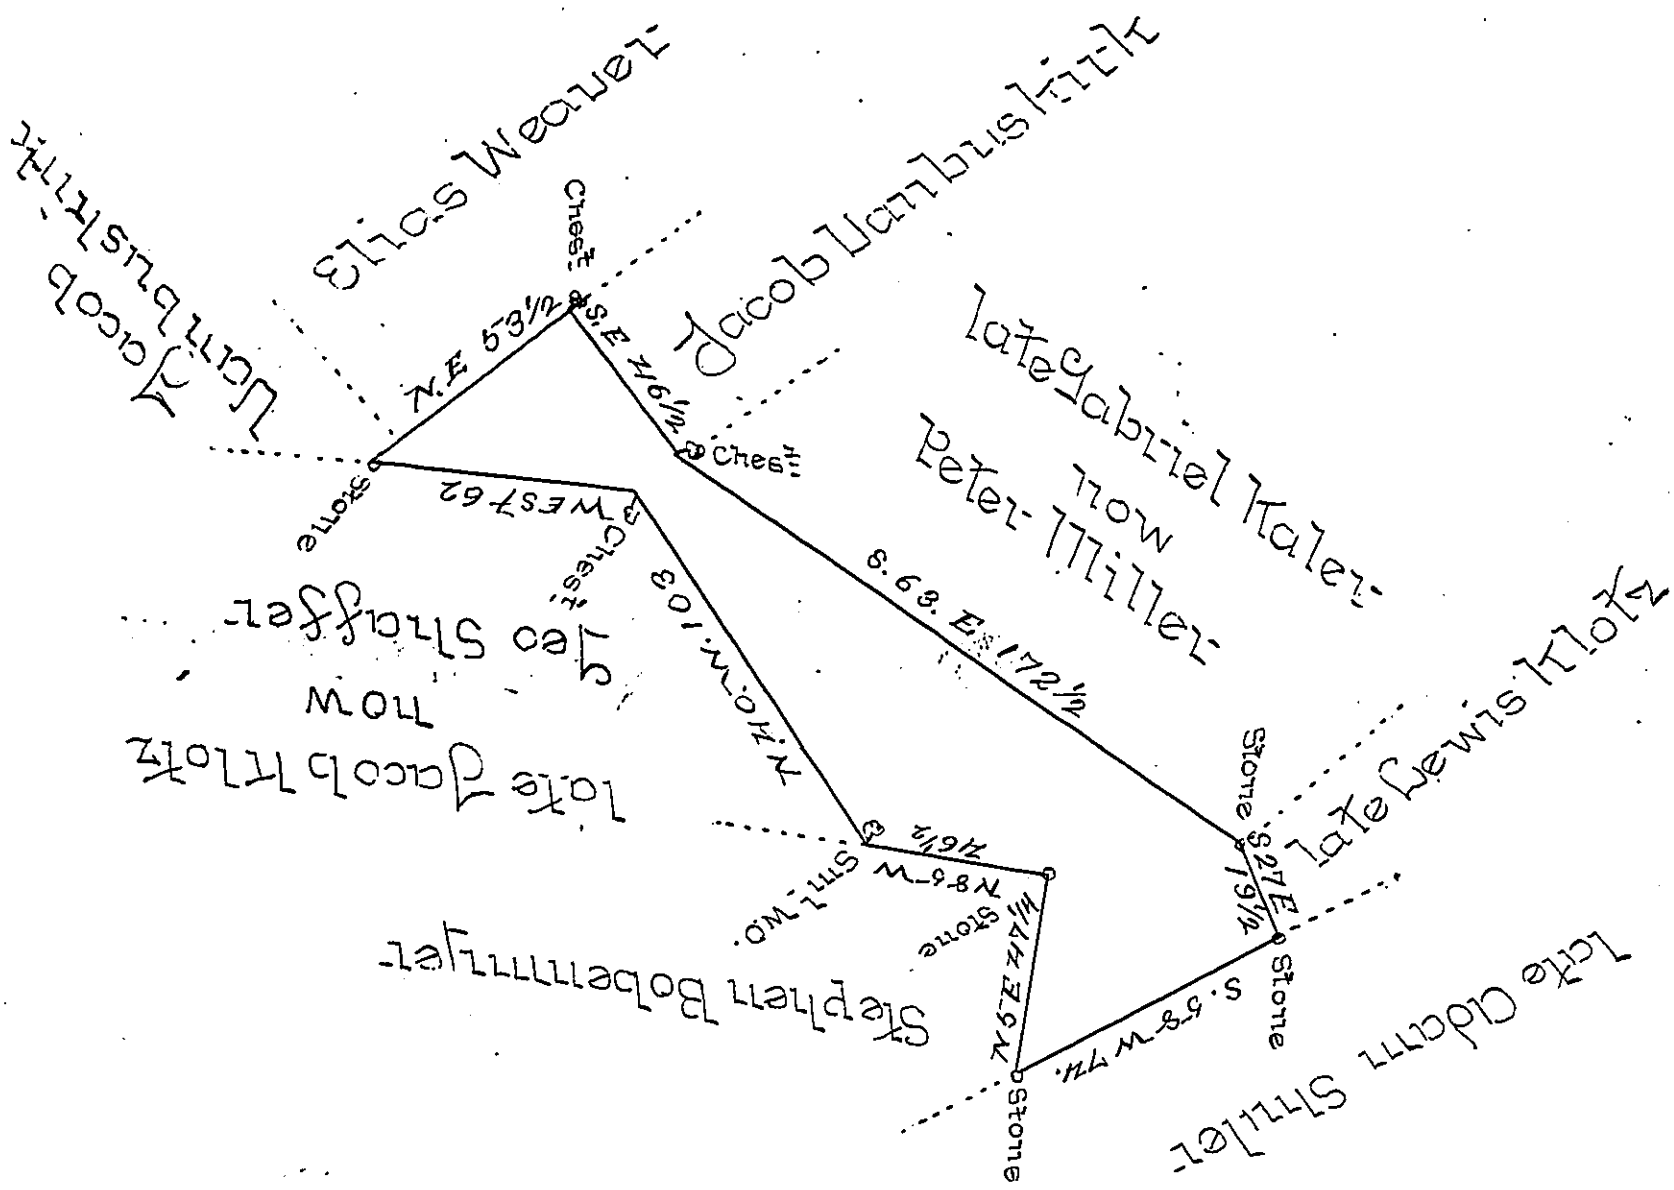

By Virtue of a Warrant dated the 26th July 1749 Surveyed the 9th June 1790 to ~~Leonard Horn~~ Stoffel Bob the above described tract of land situate in Upper Milford Township formerly in Bucks now in Northampton County Containing forty eight Acres one hundred and forty perches and the Allowance of Six Pcent Ac.

P. Geo Palmer

Daniel Brodhead Esquire
Surveyor General -

IN TESTIMONY that the above is a copy of the original remaining on file in the Department of Internal Affairs of Pennsylvania, made conformably to an Act of Assembly approved the 16th day of February, 1833, I have hereunto set my Hand and caused the Seal of said Department to be affixed at Harrisburg, this Sixth *day of* September *1898.*

James W. Latta
Secretary of Internal Affairs.