FORM NO. I.

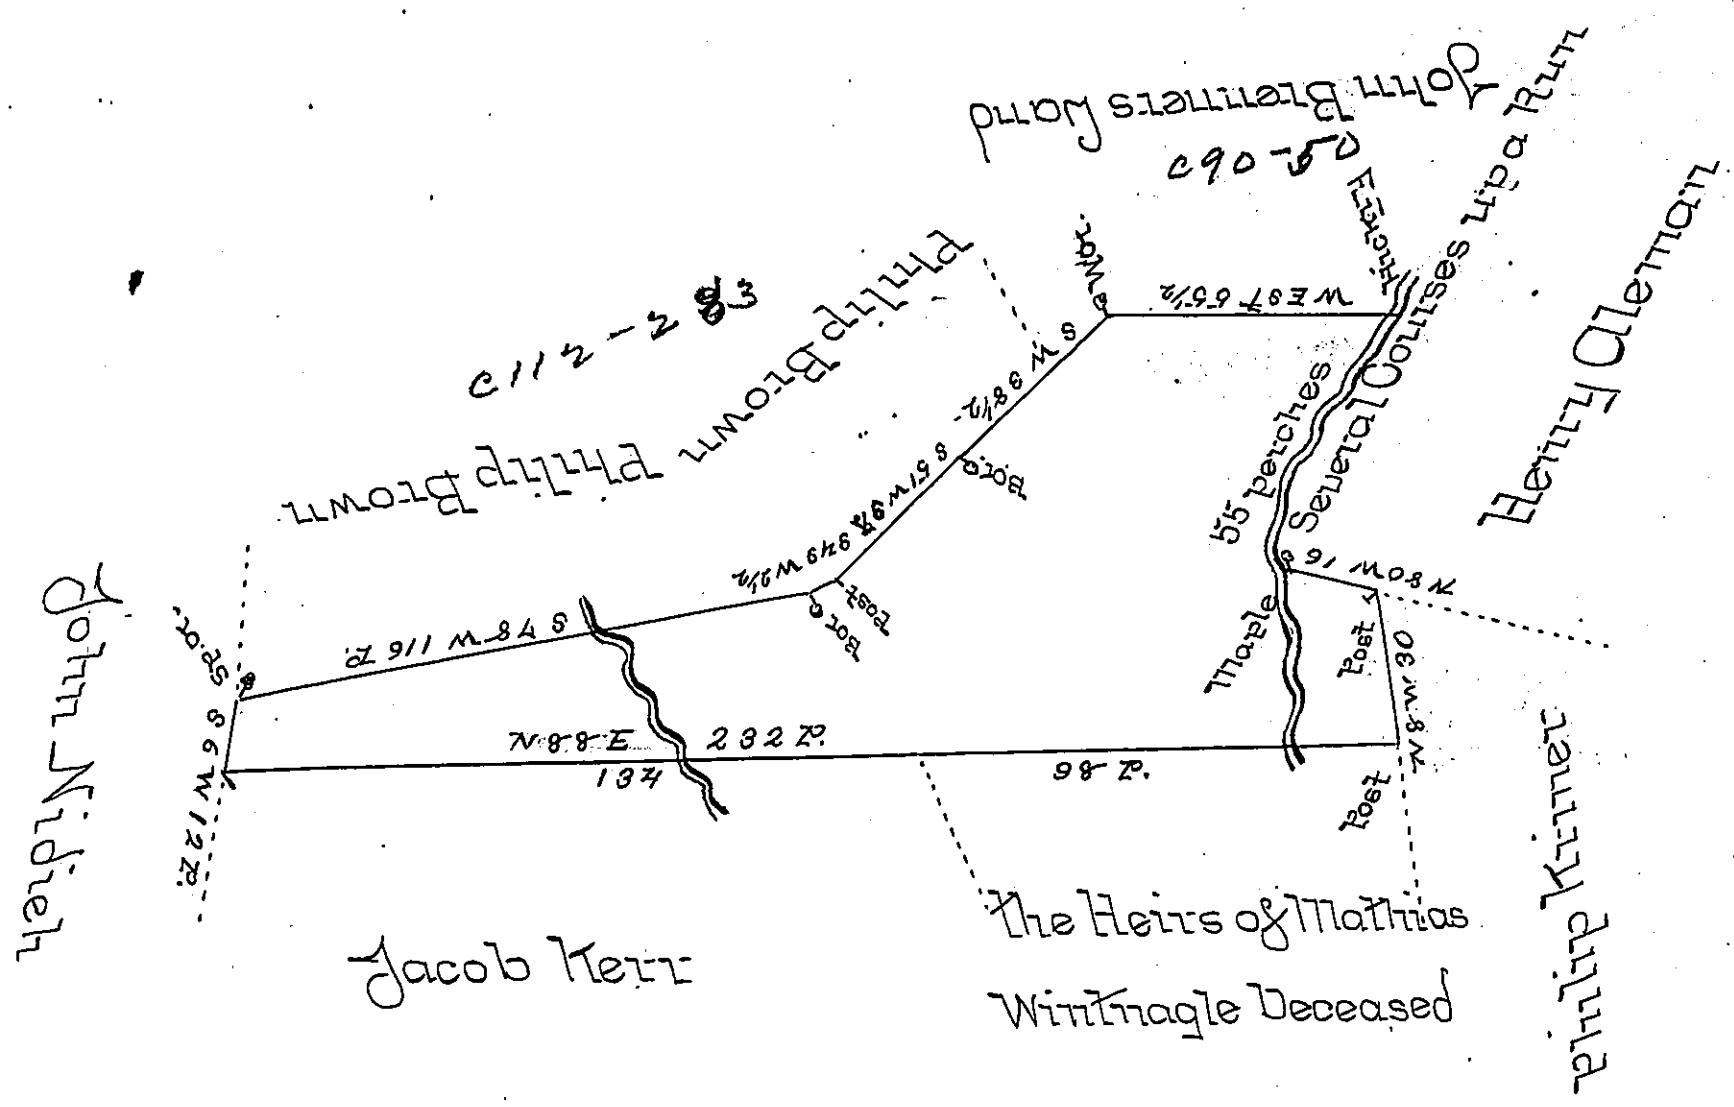

By Virtue of a Warrant dated the Eleventh day of June 1751 Surveyed the 28th day of September 1801 for Henry Renicks the Above described Tract of Land Situate now in Swatara Township Dauphin County Containing Fifty Six Acres and Twenty Eight Perches and Allowance for Roads &c.

Thomas Clark D.S.

Samuel Cochran Esquire –
Surveyor General Pennsylvania

IN TESTIMONY that the above is a copy of the original remaining on file in the Department of Internal Affairs of Pennsylvania, made conformably to an Act of Assembly approved the 16th day of February, 1833, I have hereunto set my Hand and caused the Seal of said Department to be affixed at Harrisburg, this fourth *day of* October *1898.*

James W Latta
Secretary of Internal Affairs.