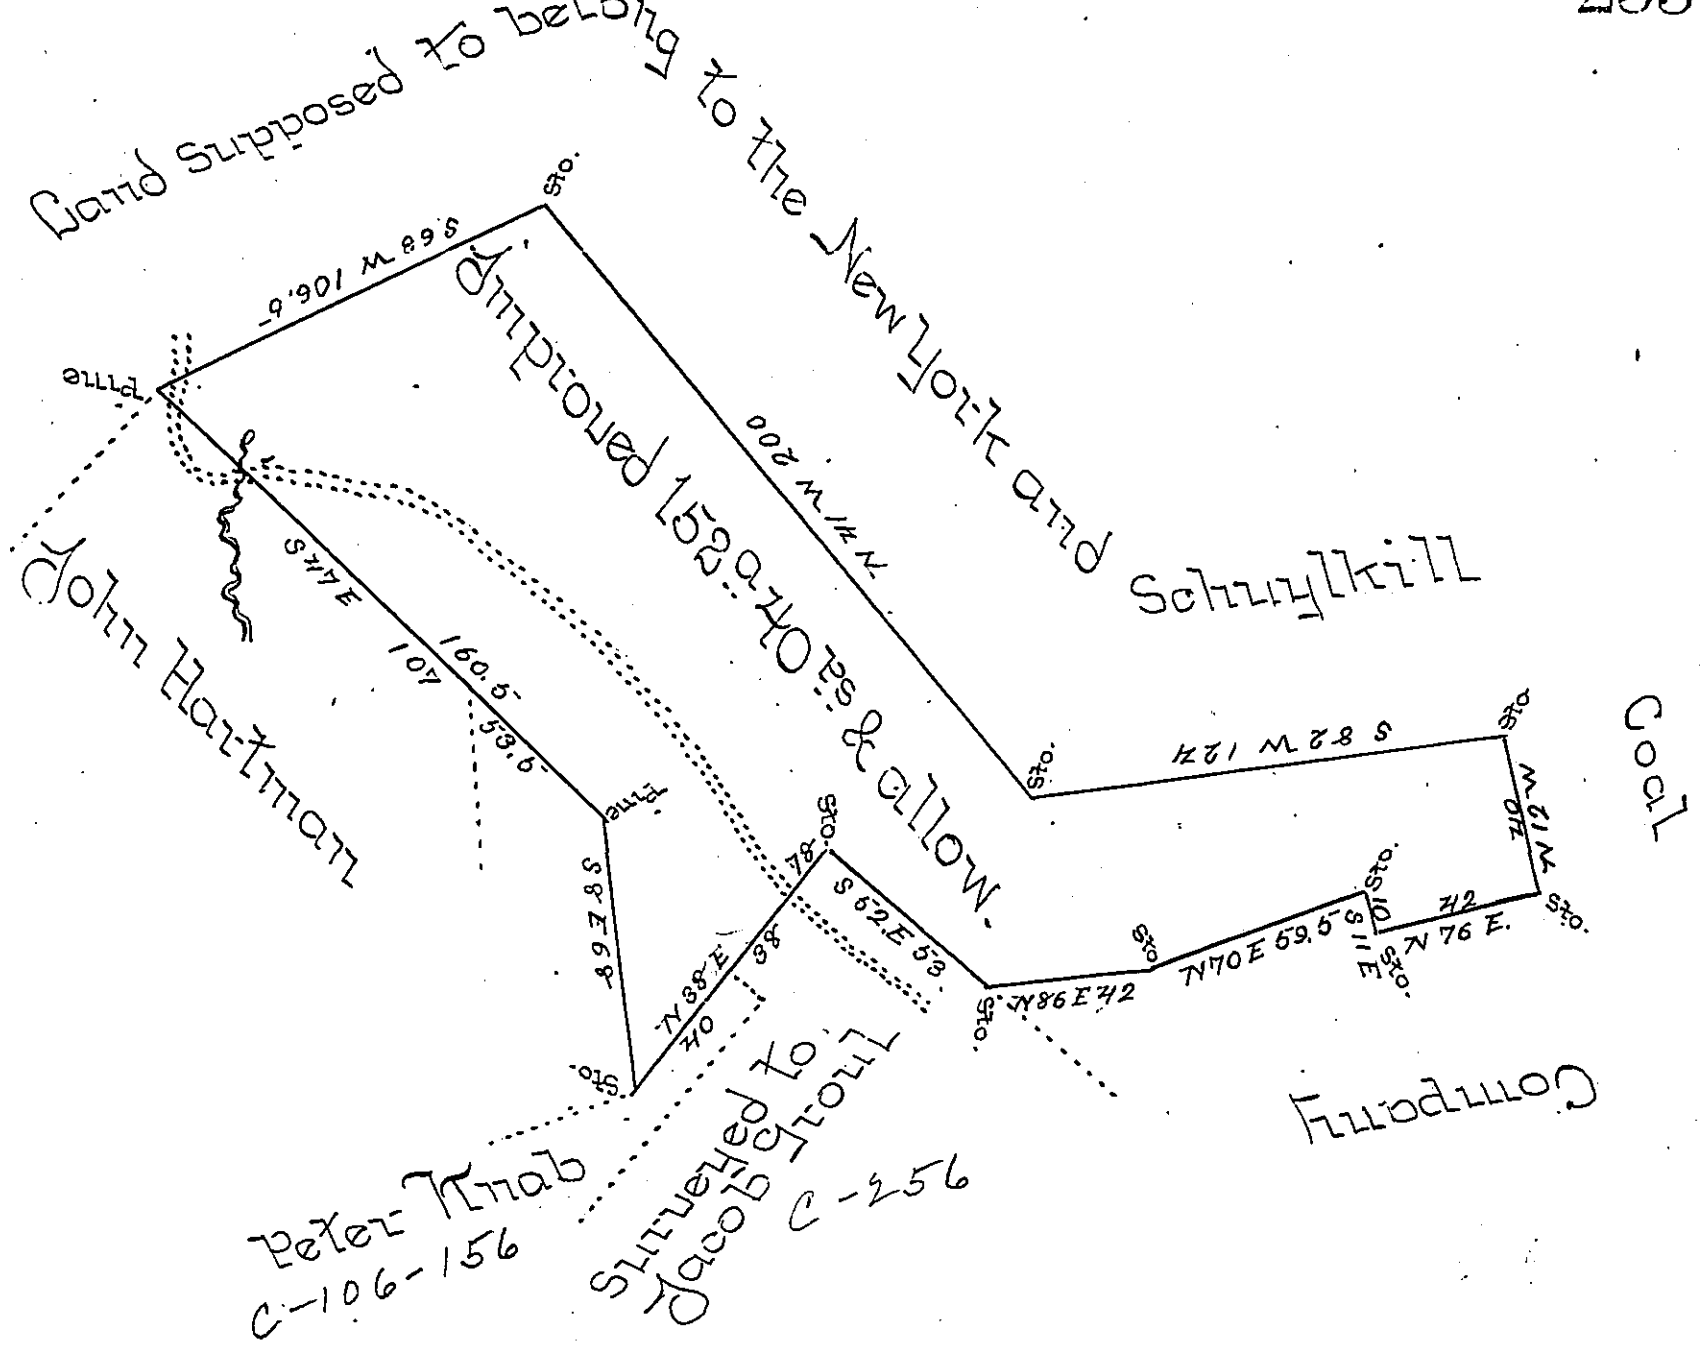

Situate in Norwegian and Barry Township Schuylkill county containing one hundred and eighty two acres and forty perches and the allowance of six per. cent. surveyed on the 21st day of April 1829 in pursuance of a warrant dated the 3d day of February 1802 granted Thomas Reed.

Wanderbrun
Dep. Sur
Schuylkill Co.

To Gabriel Hiester Esquire
Surveyor General of Penna.

The improvements on the above land are a two story frame dwelling house and a stone kitchen, a log barn and sheds and about ten acres of cleared land. Said to have first commenced about 36 years ago.

IN TESTIMONY that the above is a copy of the original remaining on file in the Department of Internal Affairs of Pennsylvania, made conformably to an Act of Assembly approved the 16th day of February, 1833, I have hereunto set my Hand and caused the Seal of said Department to be affixed at Harrisburg, this fourth *day of* October *1898.*

James W. Latta
Secretary of Internal Affairs.