FORM NO. I.

283

250

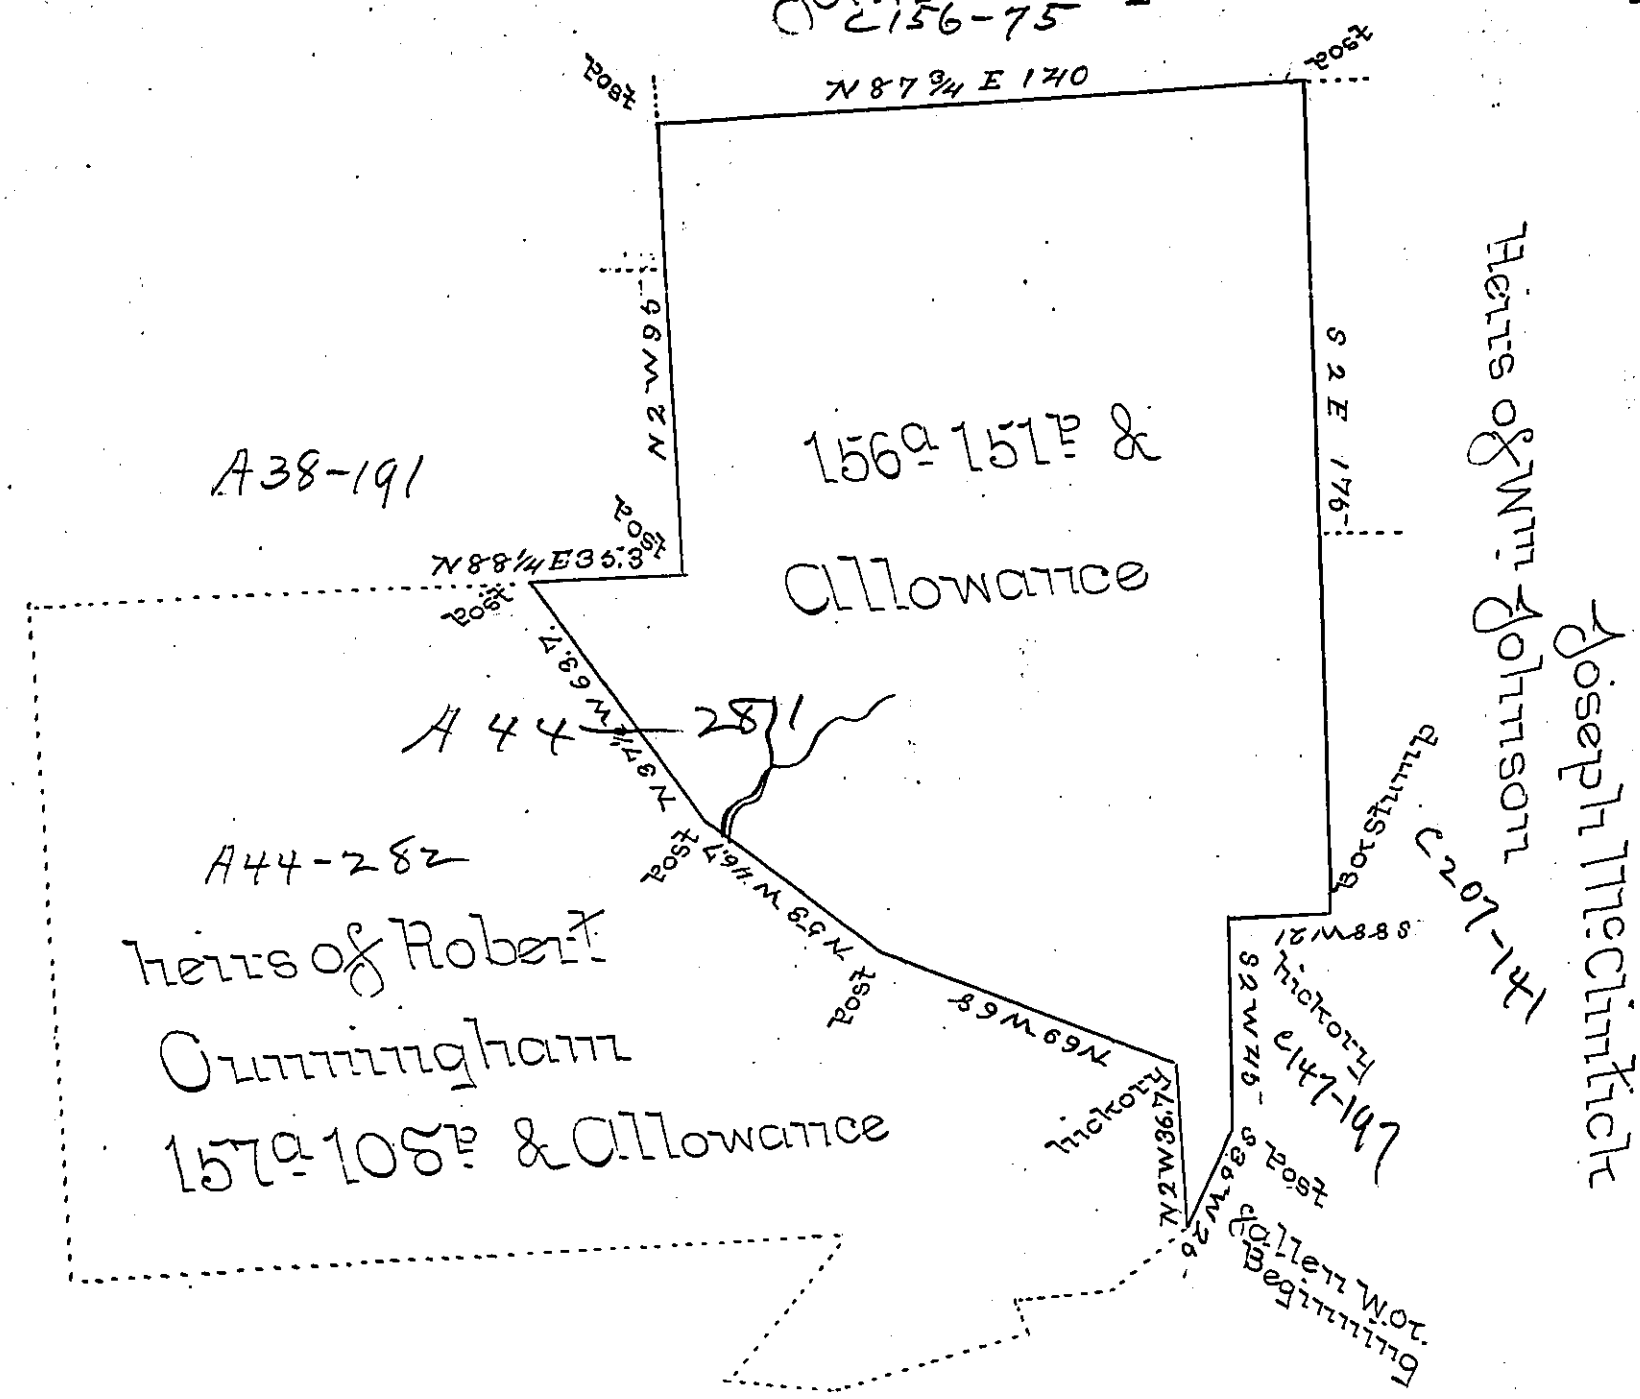

The above is a Draught of a Survey made Feby 26th 1839 for the heirs of John Hughey Decd Containing 156 Acres & 151 perches and Allowance of six per Cent, situate in Plum Township Allegheny County on the waters of Turtle Creek, being part of an Original Survey made by Robt McCray April 19th 1770. in pursuance of an Order No 2684. in the name of Johnson Beaty. The balance is owned by the heirs of Robert Cunningham as represented above by the Dotted lines. Note I have not see the Original Survey but the out lines are all well marked & not Disputed

Stephen Wood DS.

John Taylor Esq.
Surveyor General

IN TESTIMONY that the above is a copy of the original remaining on file in the Department of Internal Affairs of Pennsylvania, made conformably to an Act of Assembly approved the 16th day of February, 1833, I have hereunto set my Hand and caused the Seal of said Department to be affixed at Harrisburg, this Fourth *day of* October *1898.*

James W. Latta
Secretary of Internal Affairs.