FORM NO. I.

79

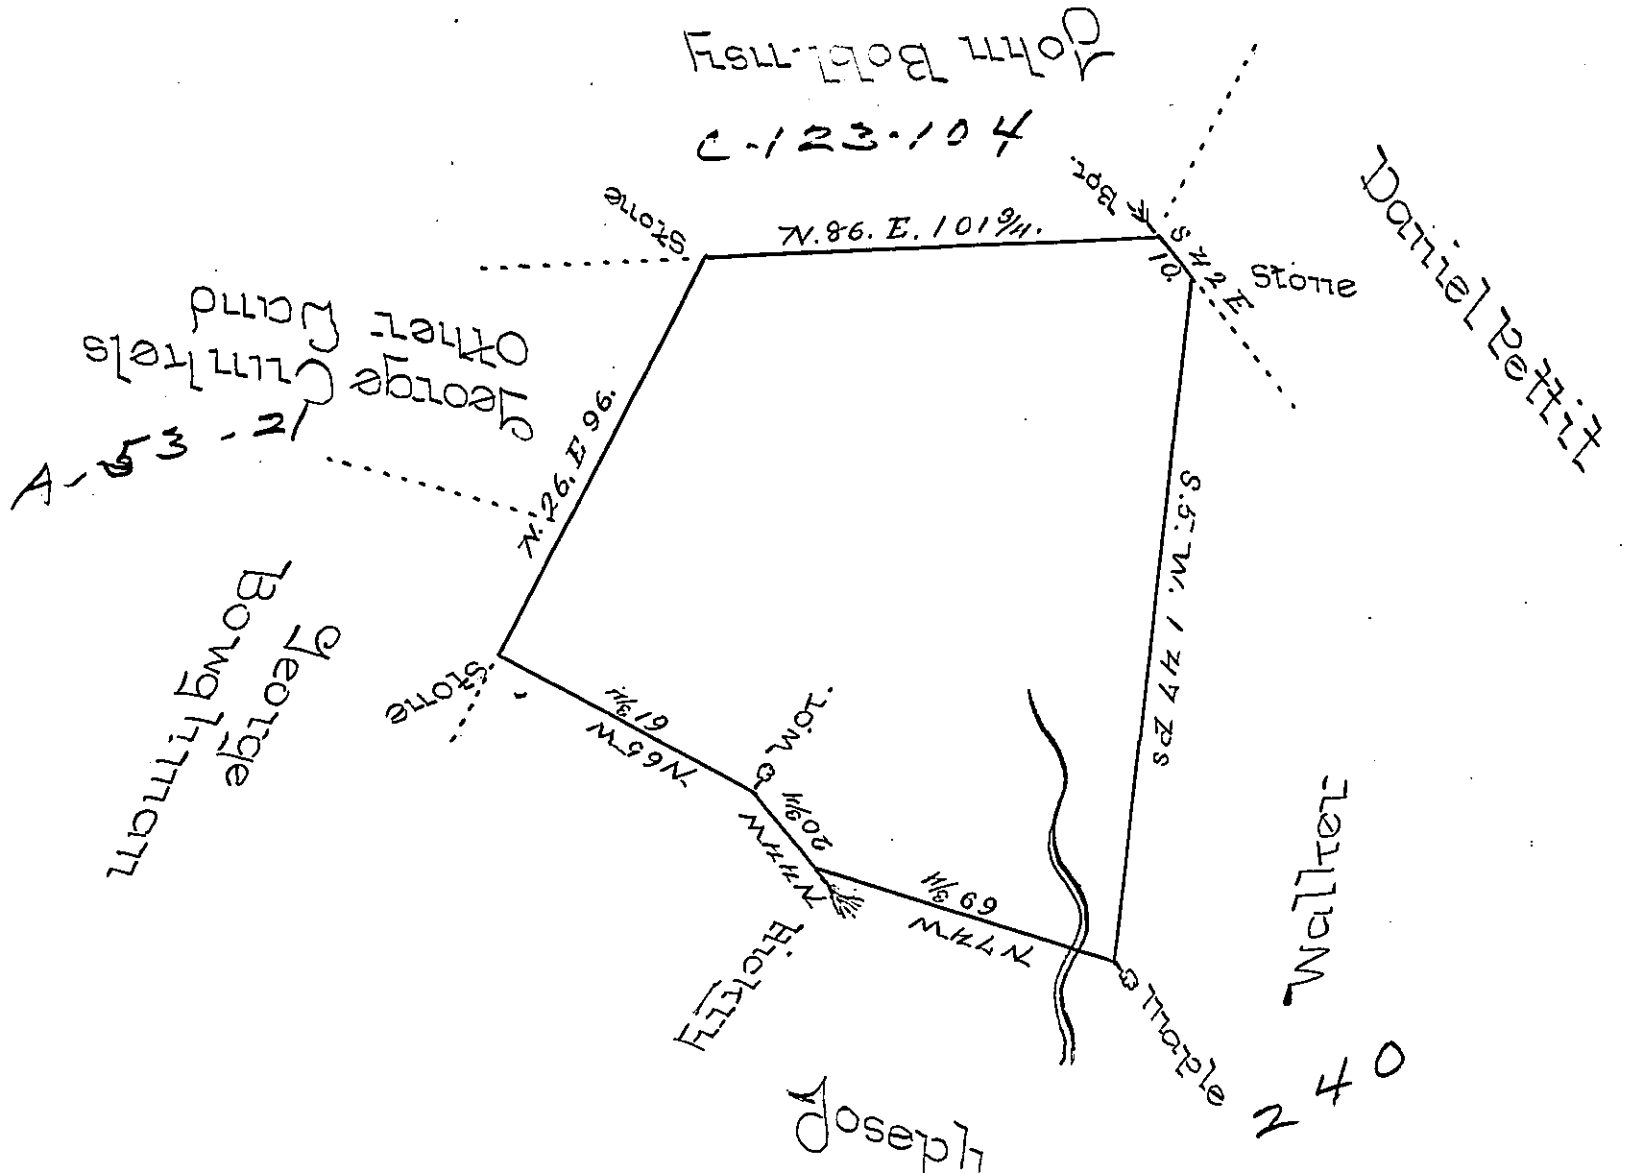

Brought o/o. Piece or Tract o/ Land situate in Bart Township Worcester County Containing 94 as & 50 ps & the Usual Allowance o/ Six P. Cent for Roads &c. Surveyed the 15th May o/ D March Anno D. 1756 for George Griffith. By Virtue o/a Warrant Dated the 22d Day o/ December Anno Domini 1755.-

To John Baltzer Esqr Surv. Gen.

Pr Henry Ream D.S.

IN TESTIMONY that the above is a copy of the original remaining on file in the Department of Internal Affairs of Pennsylvania, made conformably to an Act of Assembly approved the 16th day of February, 1833, I have hereunto set my Hand and caused the Seal of said Department to be affixed at Harrisburg, this first *day of* November *1898*

James W. Latta

Secretary of Internal Affairs.