FORM No. 1. C15-2-213

243

Improvement late of Oliver Culbertson now of Anthy. Moal

C15-9-3 &

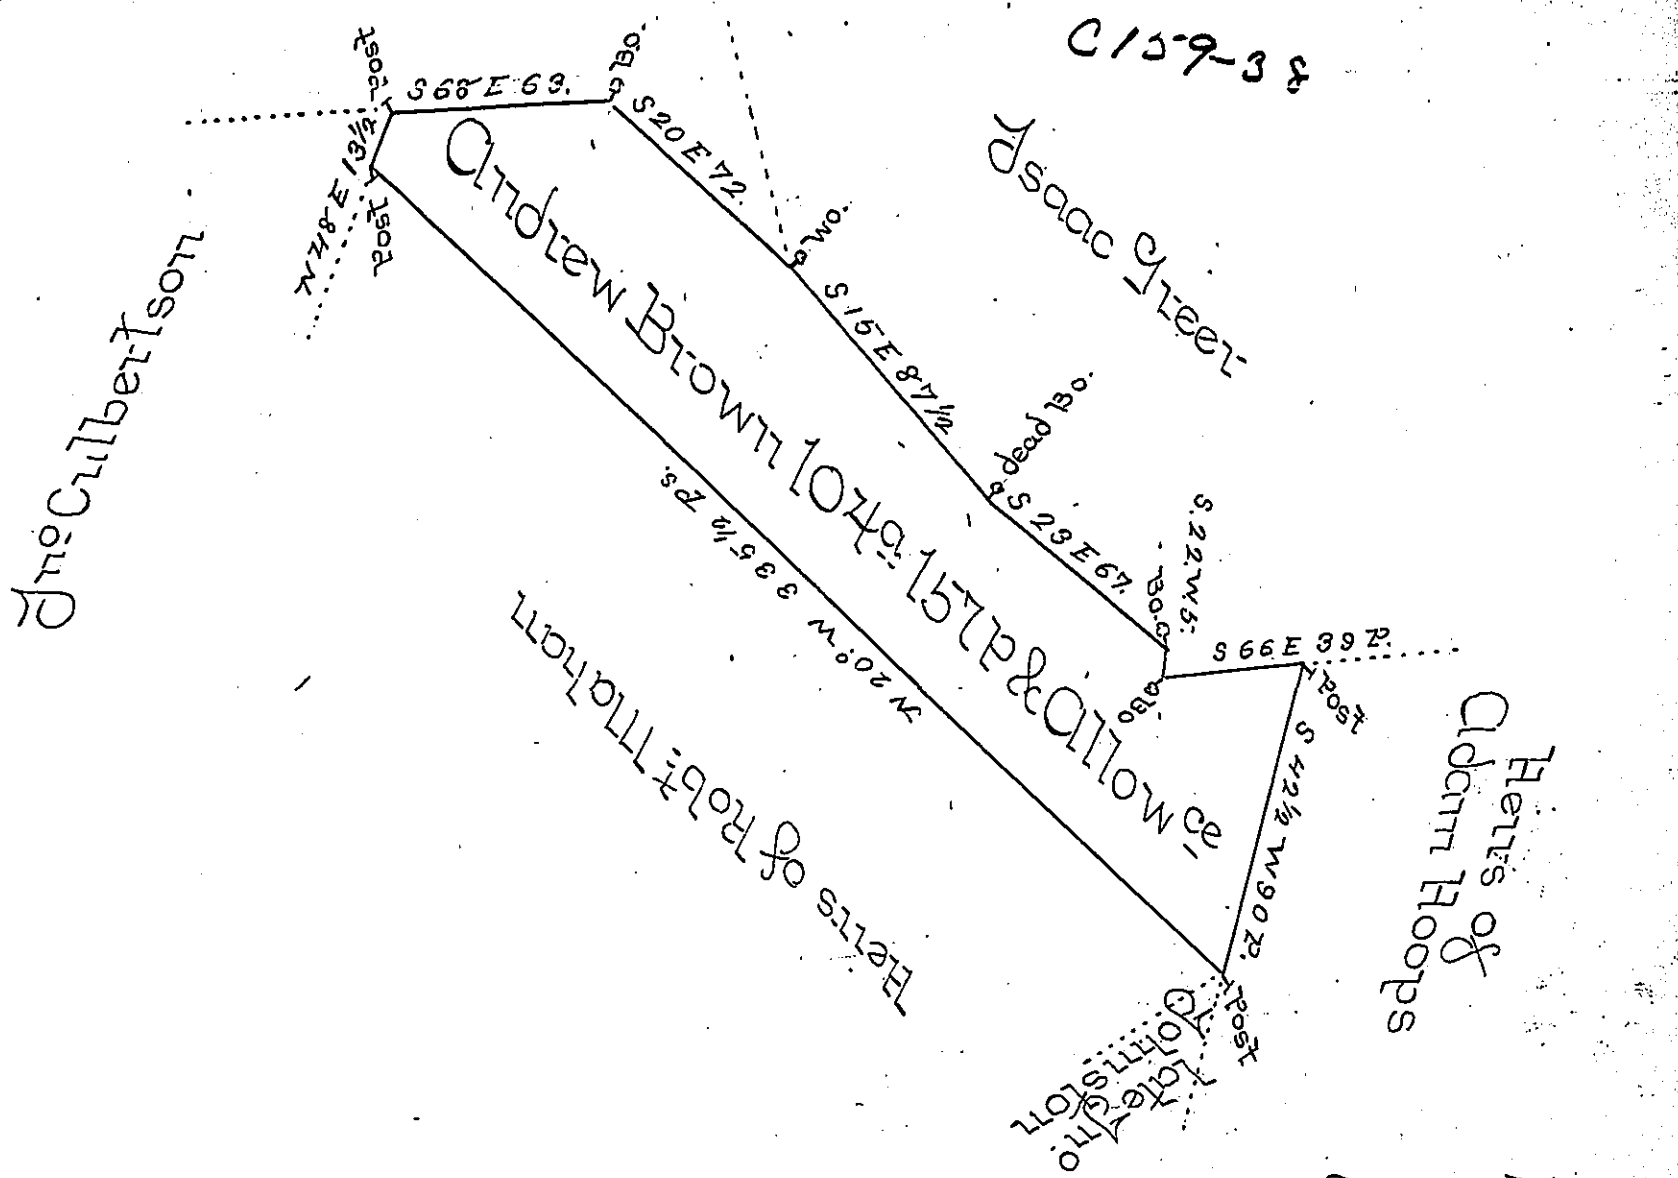

A Draft of a Tract of Land situate in Southampton Township in the County of Franklin (late Lurgan Township in the County of Cumberland) Containing One Hundred and four Acres and 15% Perches and an Allowance of Six P. Cent for Roads &c. Surveyd March 13th 1787 in pursuance of a Warrant granted to Andrew Brown bearing Date the 3d Day of November 1774.

To John Lukens Esqr
Surveyor General.

Matw Henderson. D.S.

N.B Mary Kelly claims a right of Dower in the above Tract agreeable to the last Will of Robert Mahan her former Husband alledging it to have been part of his Estate

M. H.

IN TESTIMONY that the above is a copy of the original remaining on file in the Department of Internal Affairs of Pennsylvania, made conformably to an Act of Assembly approved the 16th day of February, 1833, I have hereunto set my Hand and caused the Seal of said Department to be affixed at Harrisburg, this first day of November 1898.

James W Latta
Secretary of Internal Affairs.