FORM No. I,

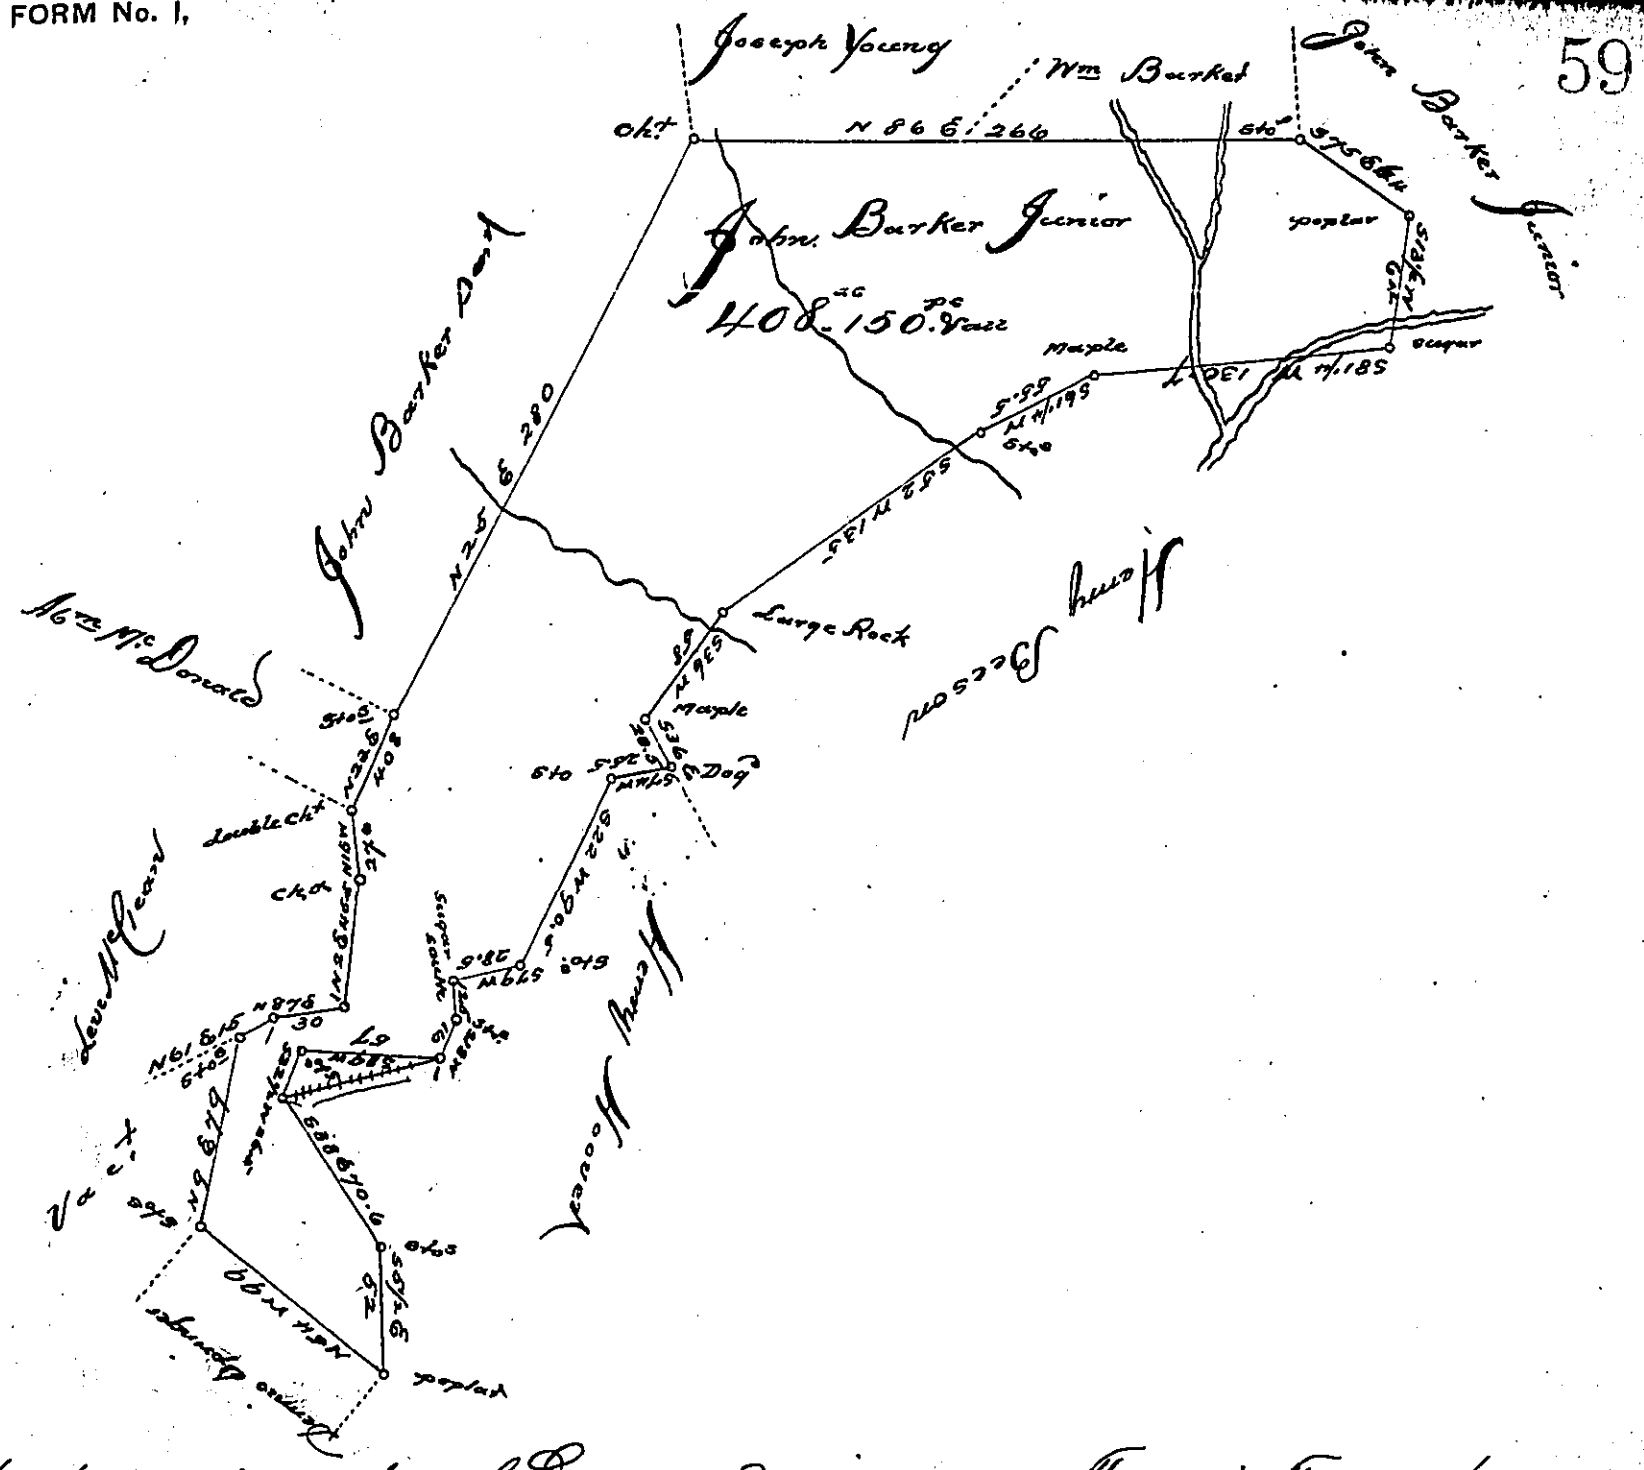

Situate on the waters of Dunbars Run in Wharton Township Fayette County and Surveyed the 14th day of May 1795 In pursuance of a warrant dated the 12th day of March 1794.

Pr. Alexander M'Lean Depy"

To Daniel Brodhead Esqr
Surveyor General

The above Survey has been examined, corrected, and is now returned for Mr. Andrew Stewart Esqr who claims the Land

P. F Lewis DS

To Jacob Spangler Esqr.
Surveyor General
7th June 1831

IN TESTIMONY that the above is a copy of the original remaining on file in the Department of Internal Affairs of Pennsylvania, made conformably to an Act of Assembly approved the 16th day of February, 1833, I have hereunto set my Hand and caused the Seal of said Department to be affixed at Harrisburg, this first *day of* November *1898.*

James W. Latta
Secretary of Internal Affairs.