FORM No. I.

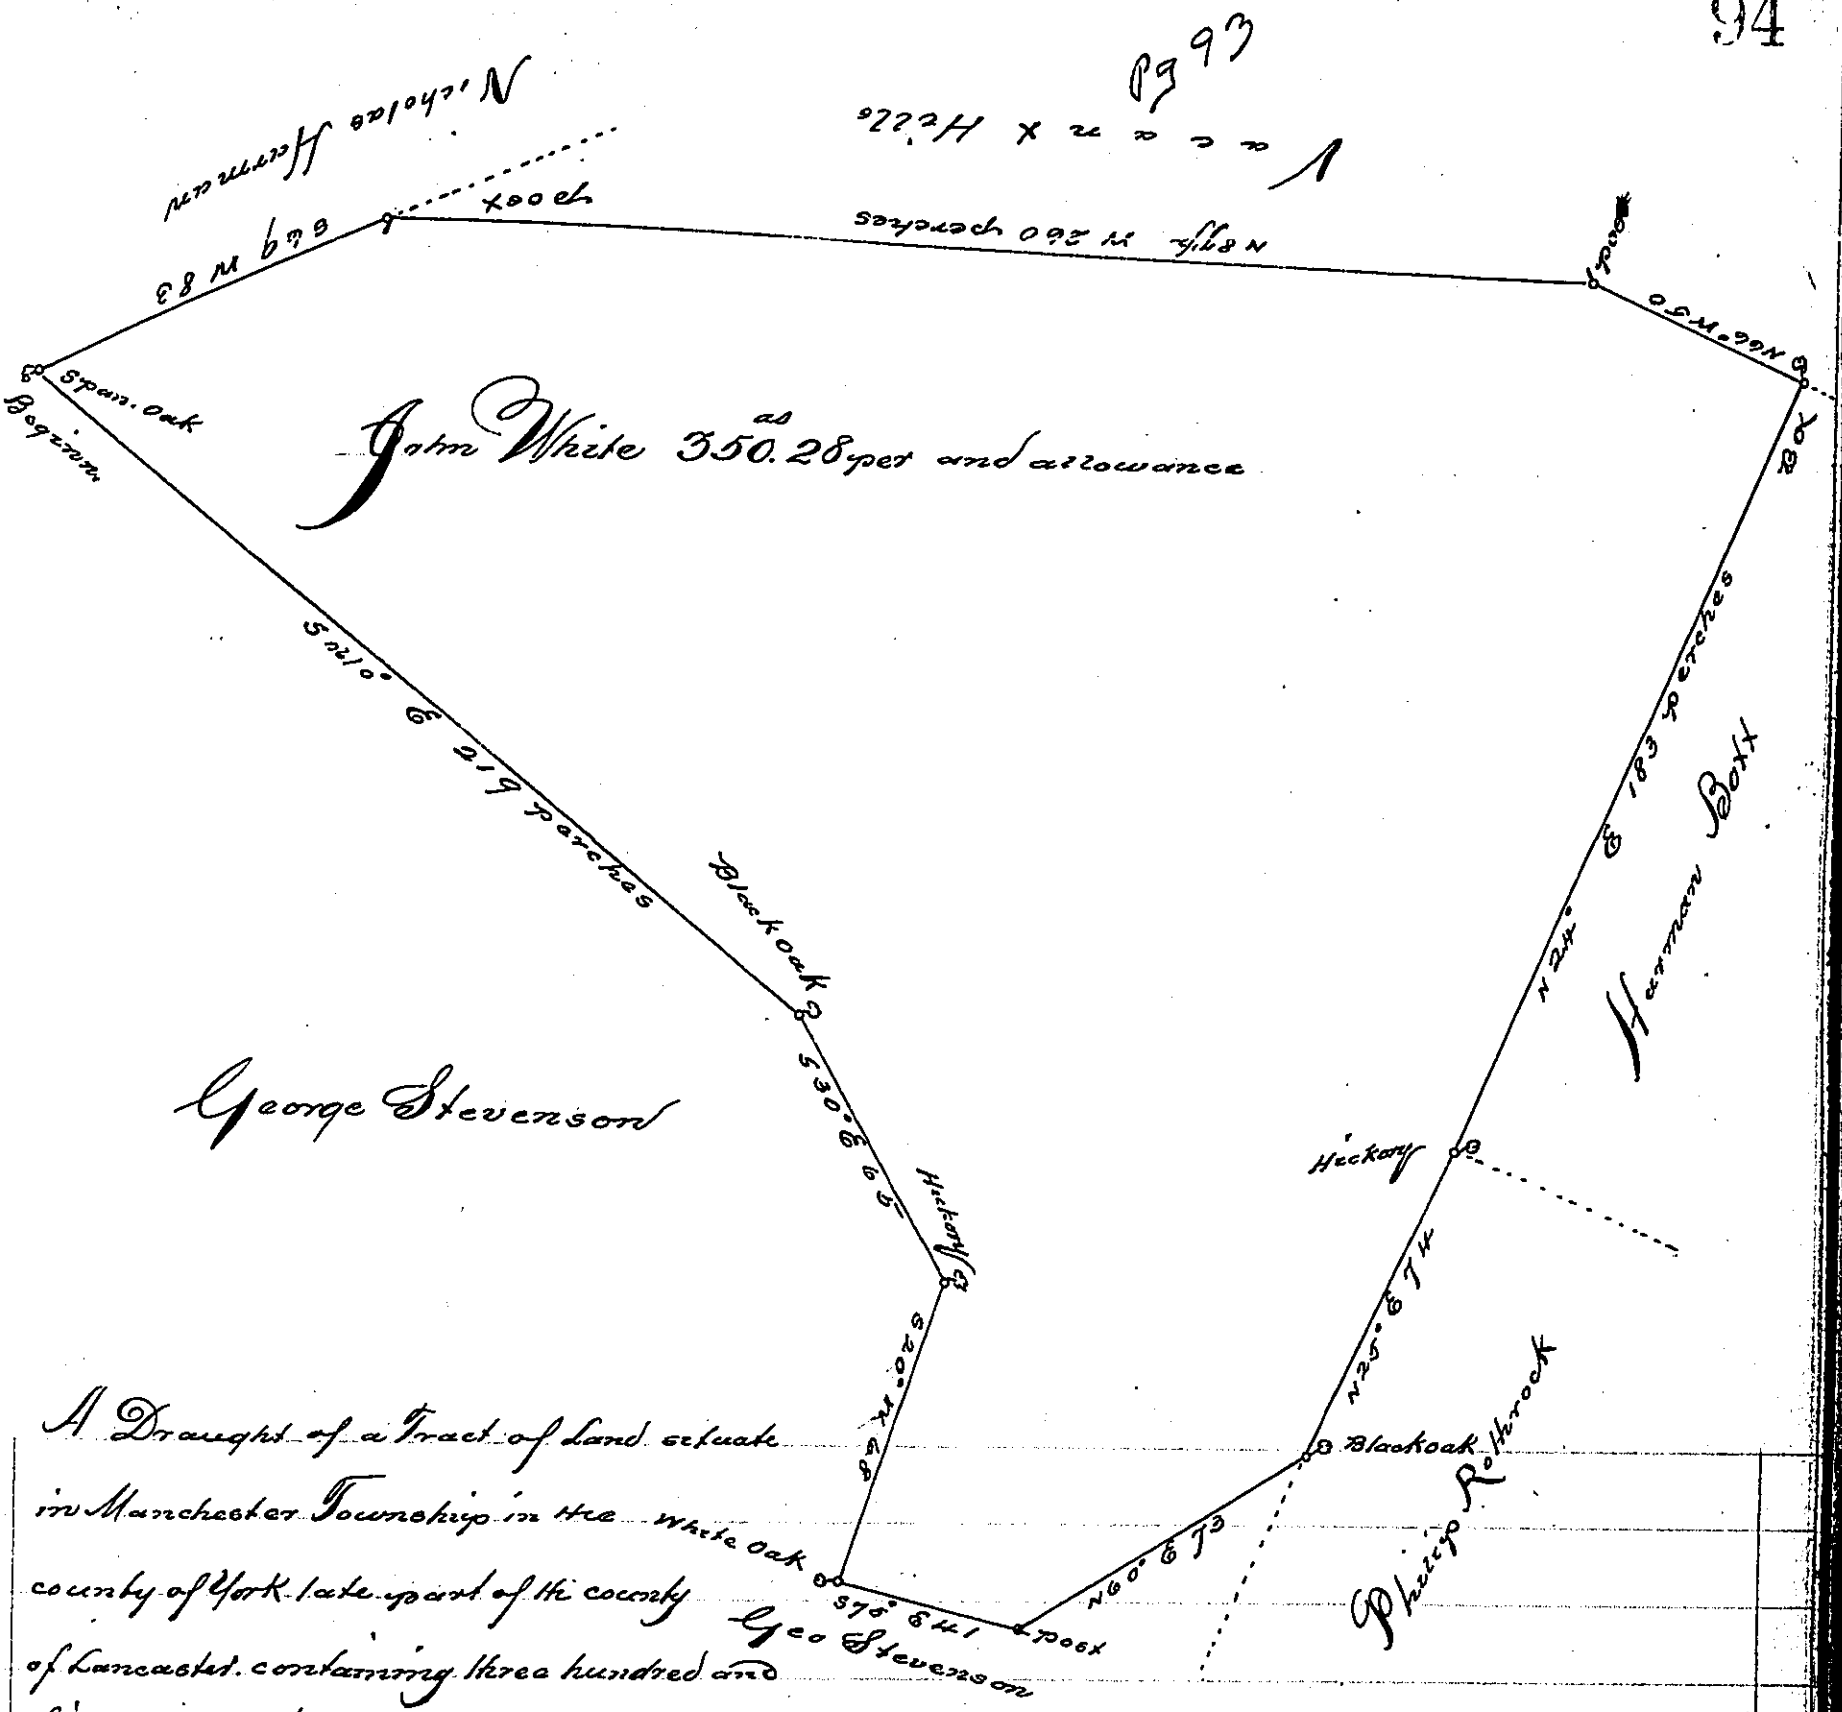

A Draught of a Tract of Land situate in Manchester Township in the county of York late part of the county of Lancaster containing three hundred and fifty acres and twenty eight perches and the allowance of six acres p Cent for Roads and Highways first surveyed the 8th day of October 1746 by Thomas Cookson Esqr late Depy Survr of Lancaster County for Martin Eycherberger, afterwards the 7th day of April 1752 by a certain William Brown in pursuance of two Warrants granted to John White the one bearing date the 21st day of August 1744 the other bearing date the 6th day of October 1748. The Lines examined, protracted, calculated, divided agreeable to his share and the overplus cut off the 6th day of September 1753. at the request of Martin Eycherberger Esqr.

P. Geo. Stevenson

IN TESTIMONY that the above is a copy of the original remaining on file in the Department of Internal Affairs of Pennsylvania, made conformably to an Act of Assembly approved the 16th day of February, 1833, I have hereunto set my Hand and caused the Seal of said Department to be affixed at Harrisburg, this First *day of* November *1898.*

James W. Latta

Secretary of Internal Affairs.