FORM No. I.



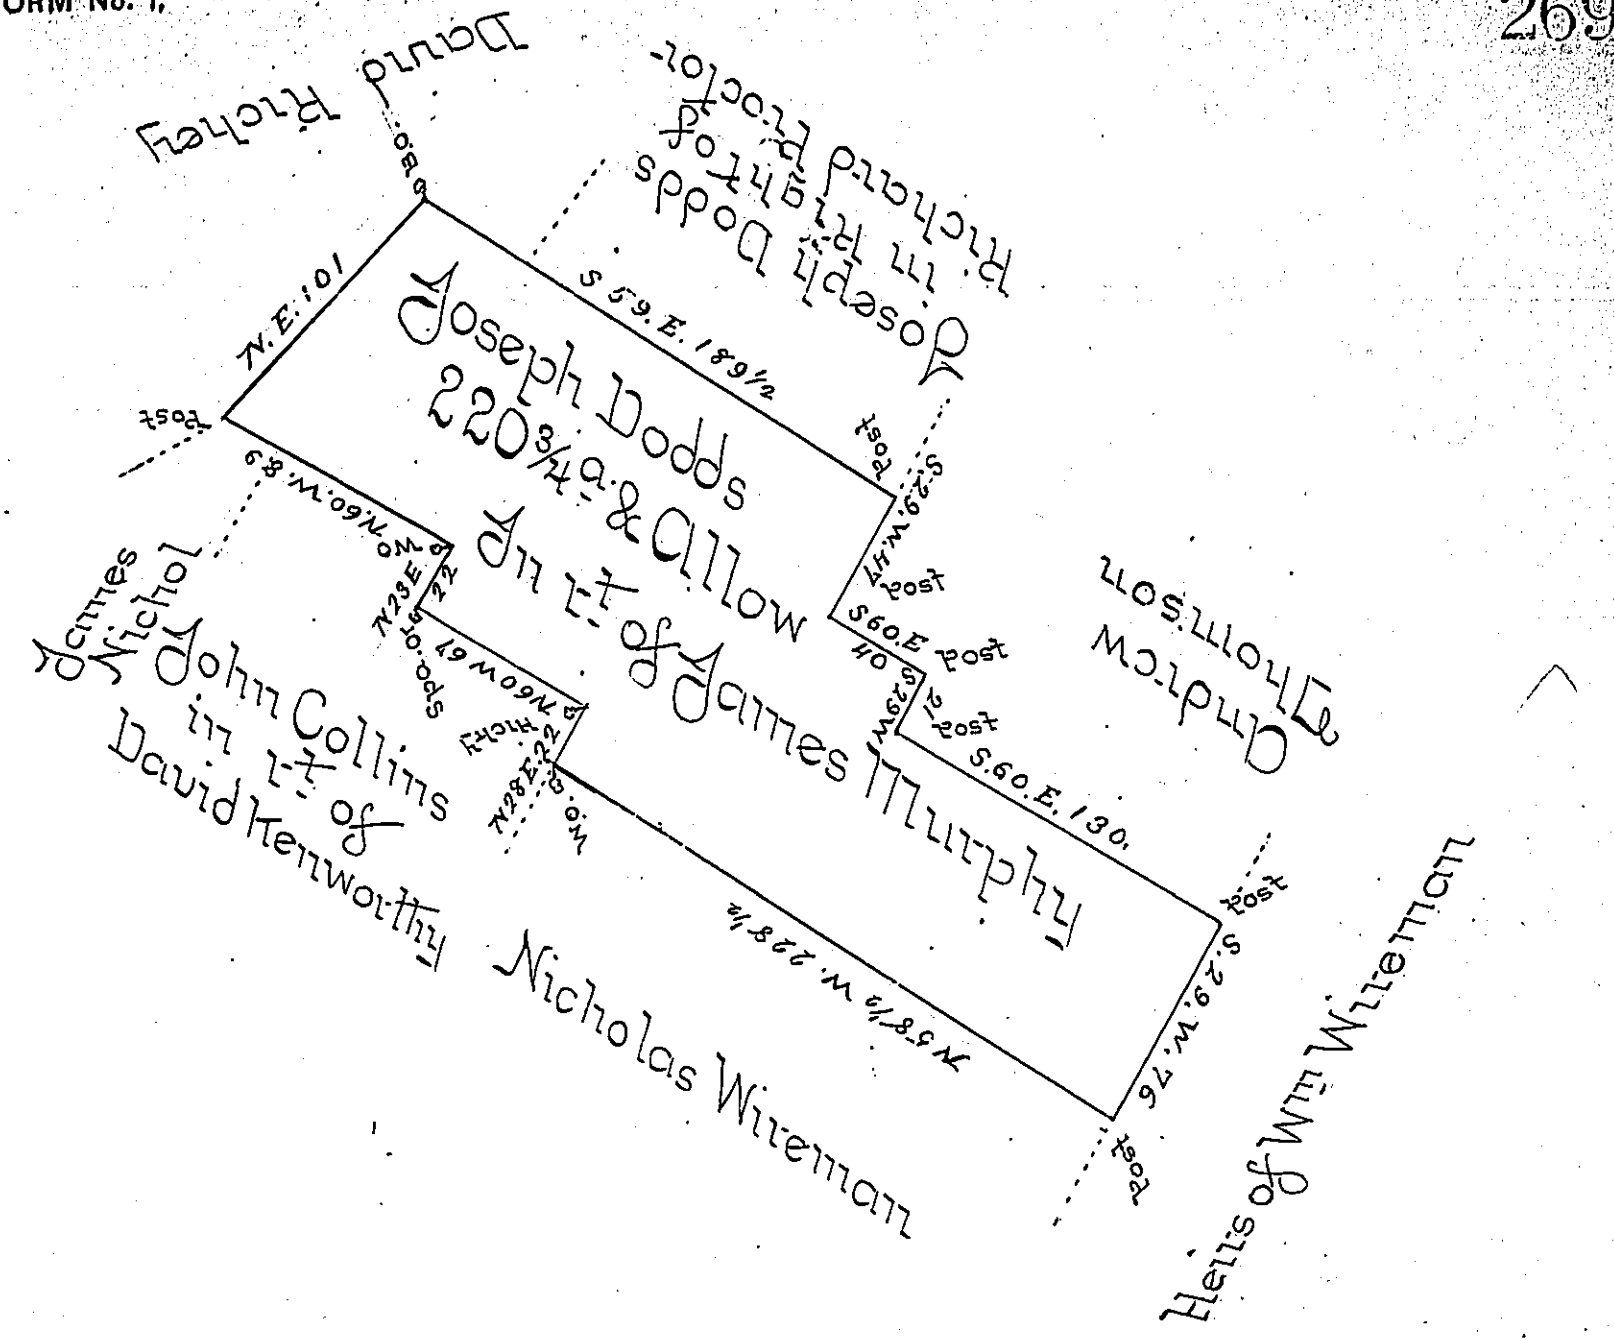


A Draught of a Tract of land Called _____ Situate in Huntington in the County of York. Surveyed the 5th day of June 1770 agreable to the Original lines for Joseph Dodds. in pursuance of a Warrant dated the 11th day of February 1746. granted unto James Murphy, - Containing Two-hundred and Twenty acres and Three quarters of a acre and Allowance of Six acres pr Cent for Roads &c.

Chas Lukens D.S.

To John Lukens Esqr
Surveyor Genl

NB The Warrt is dated October 25. 1746.

A Porter Sy.

*IN TESTIMONY that the above is a copy of the original remaining on file in the Department of Internal Affairs of Pennsylvania, made conformably to an Act of Assembly approved the 16th day of February, 1833, I have hereunto set my Hand and caused the Seal of said Department to be affixed at Harrisburg, this* fourth *day of* April *1899.-*

James W. Latta
*Secretary of Internal Affairs.*