FORM No. I.

See-B-6-117 & C-207-183

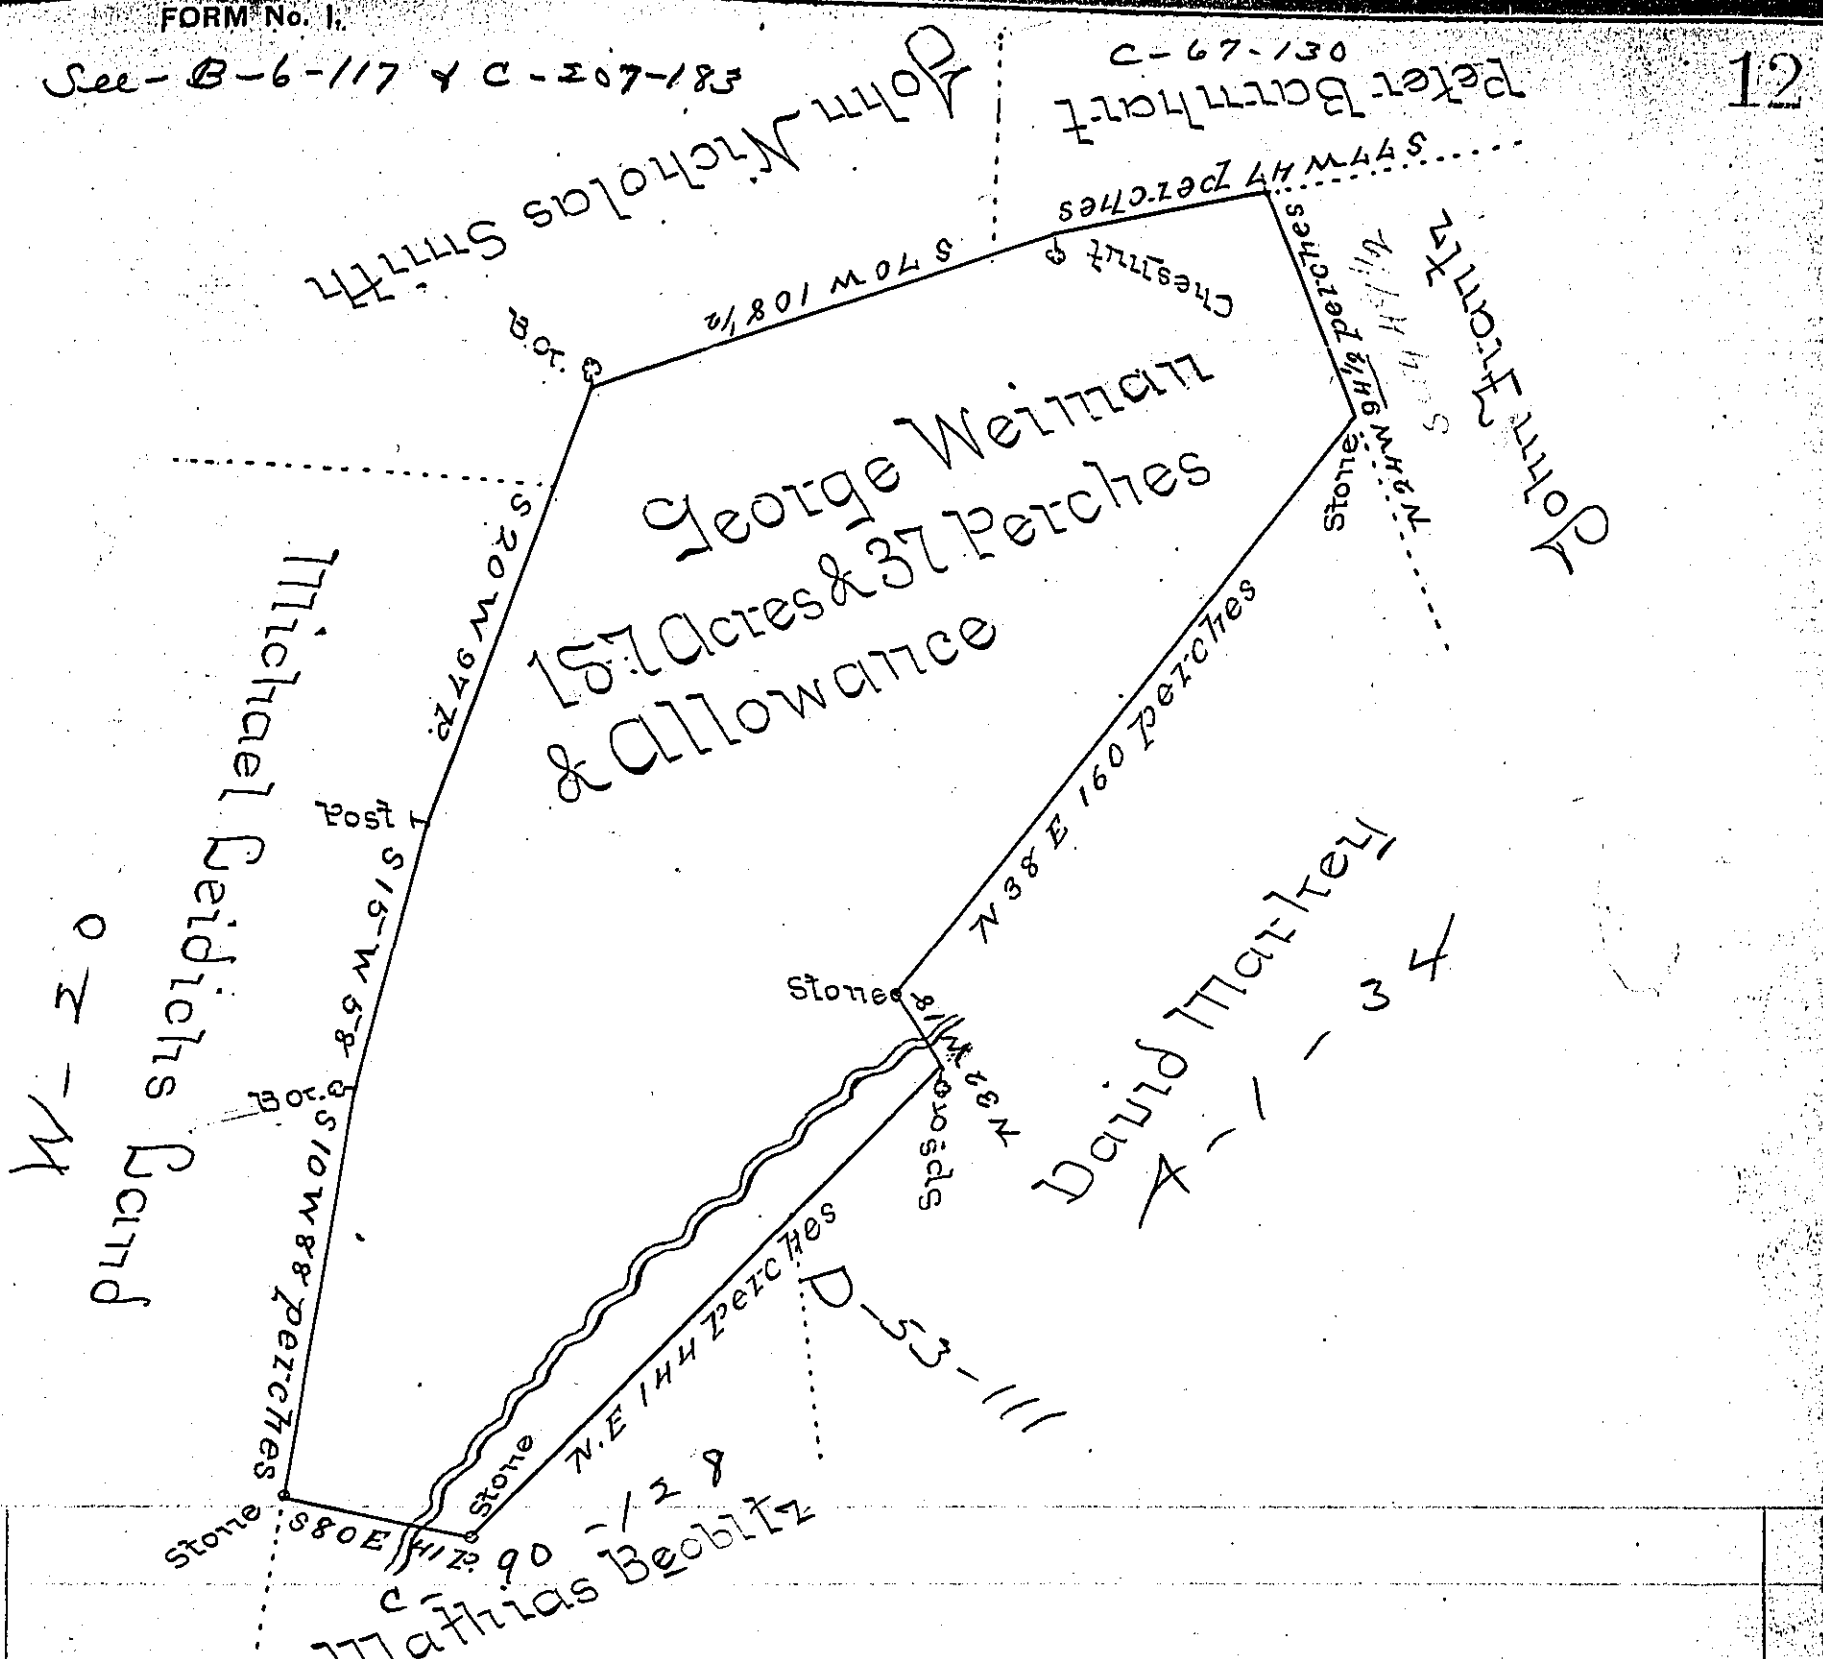

By Virtue of a Warrant dated the Twenty Ninth Day of March 1756 Surveyed the 13th day of April 1785 To George Weiman Jn Right of Alexander Sheaver The above Described Tract of Land Situate in Elizabeth Township Lancaster County Containing one Hundred and Eighty Seven Acres and 37 perches and the Allowance of Six P Cent for Roads &c—

Thomas Clark

To John Lukens Esquire
Surveyor General of Pennsylvania

IN TESTIMONY that the above is a copy of the original remaining on file in the Department of Internal Affairs of Pennsylvania, made conformably to an Act of Assembly approved the 16th day of February, 1833, I have hereunto set my Hand and caused the Seal of said Department to be affixed at Harrisburg,

this Sixth *day of* June *1899.*

James W Latta

Secretary of Internal Affairs.