FORM No. I.

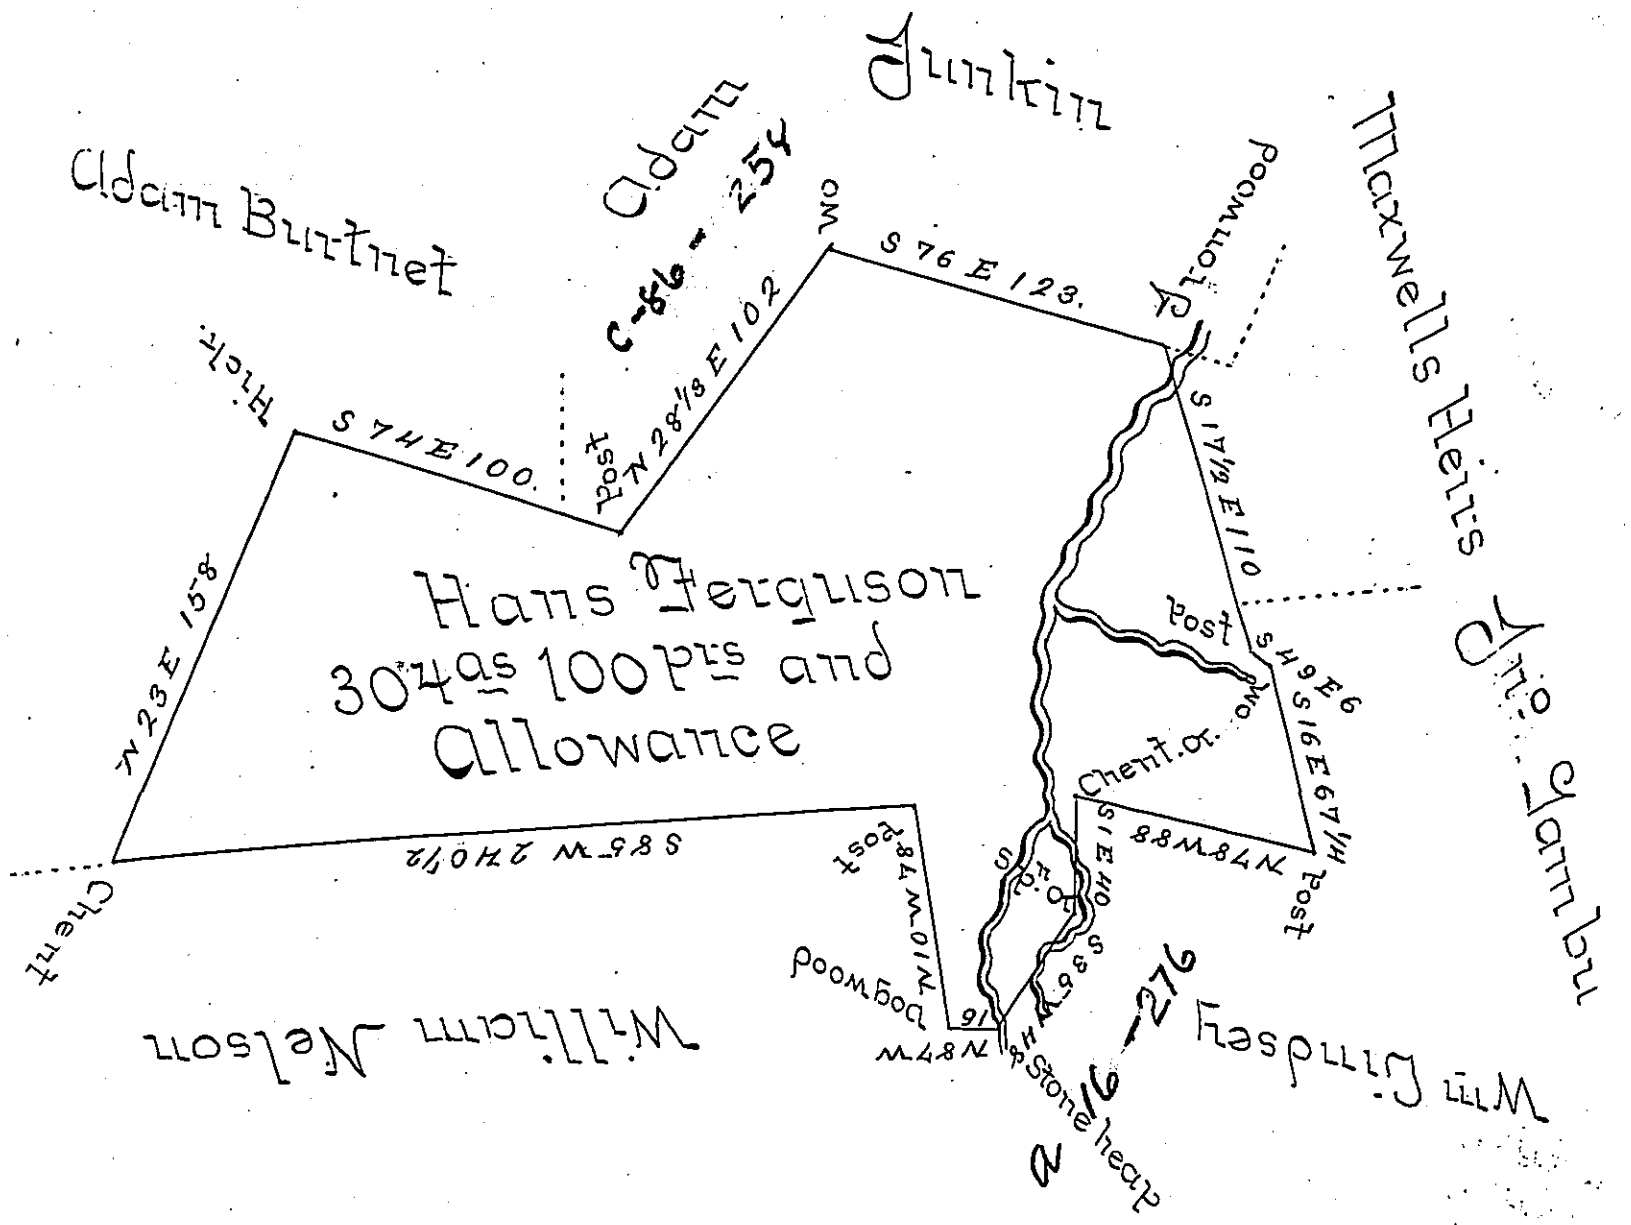

The Draught of a Tract of Land Situate in Tyrone Township Cumberland County Containing Three Hundred and four Acres 100 perches and Allowance of six p: Cent for Roads Surveyed Jan.y 14th 1793 on an Order of Survey to Hans Ferguson Dated Sept.r 18th 1766 No 1254 -

p Sam.l Lyon late D.S.

To Samuel Cochran Esquire
Surveyor General of Pennsylvania

IN TESTIMONY that the above is a copy of the original remaining on file in the Department of Internal Affairs of Pennsylvania, made conformably to an Act of Assembly approved the 16th day of February, 1833, I have hereunto set my Hand and caused the Seal of said Department to be affixed at Harrisburg, this fourth *day of* July *1899.*

James W Latta

Secretary of Internal Affairs.