FORM No. I.

204

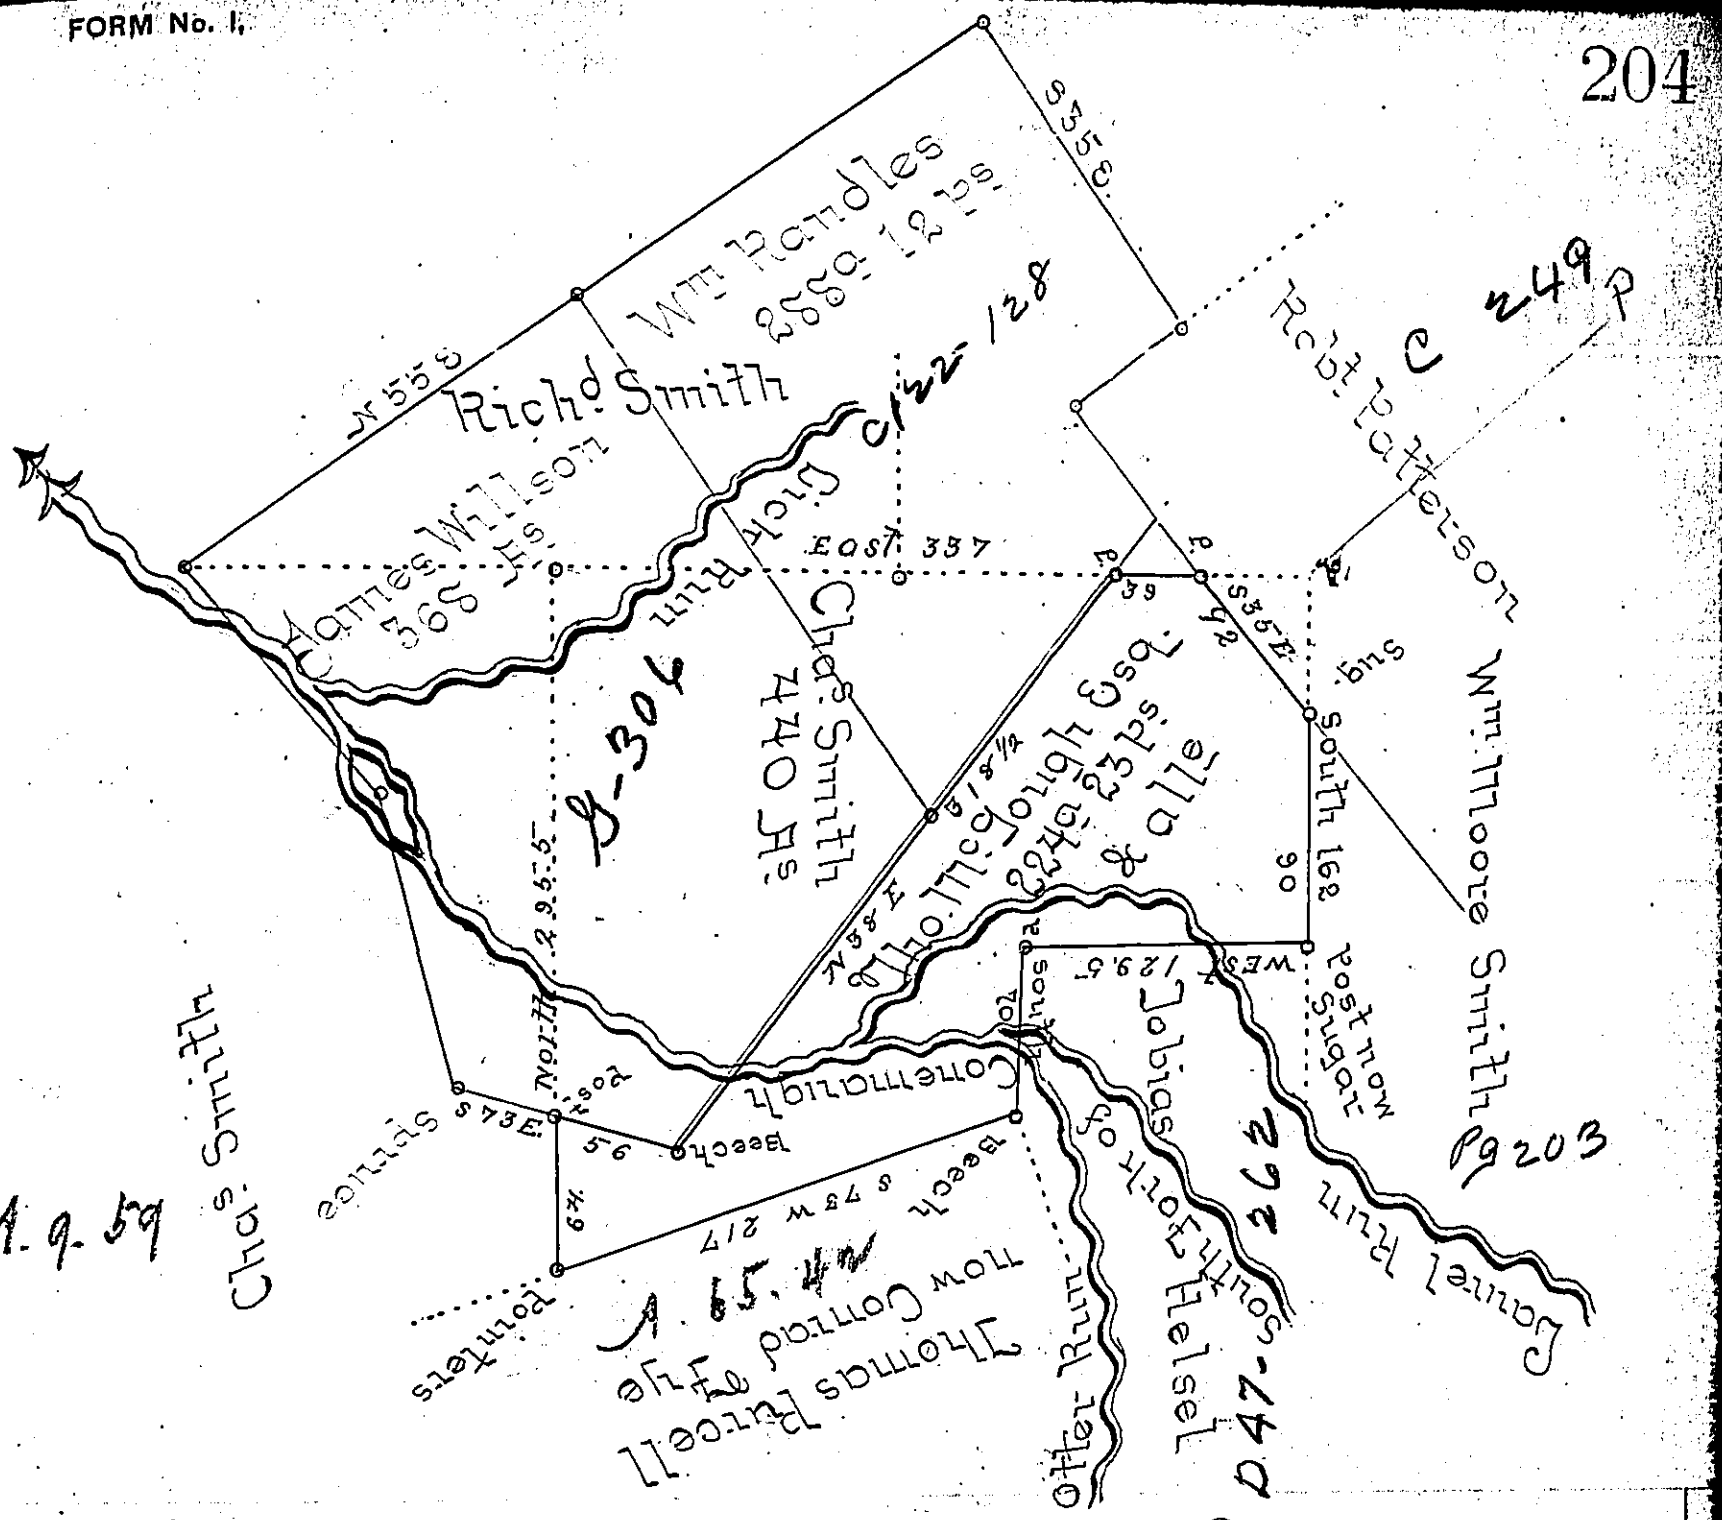

Situated on both sides of the South Fork of Little Conemaugh now in Richland & Summerhill Townships Cambria County and Surveyed the ___ day of June 1794 by George Woods Jr. D.S. in pursuance of a Warrant dated the 8th day of August 1793. Resurveyed preparatory to Patenting that part not Covered by old Surveys Containing 224 as 23 Ps & allo for Thomas McGough Esq: the 24th day of November 1838 by

Jacob Levergood D.S.

To John Taylor Esq: S.G.

IN TESTIMONY that the above is a copy of the original remaining on file in the Department of Internal Affairs of Pennsylvania, made conformably to an Act of Assembly approved the 16th day of February, 1833, I have hereunto set my Hand and caused the Seal of said Department to be affixed at Harrisburg,

this first *day of* August *1899.*

James W. Latta

Secretary of Internal Affairs.