FORM No. I.

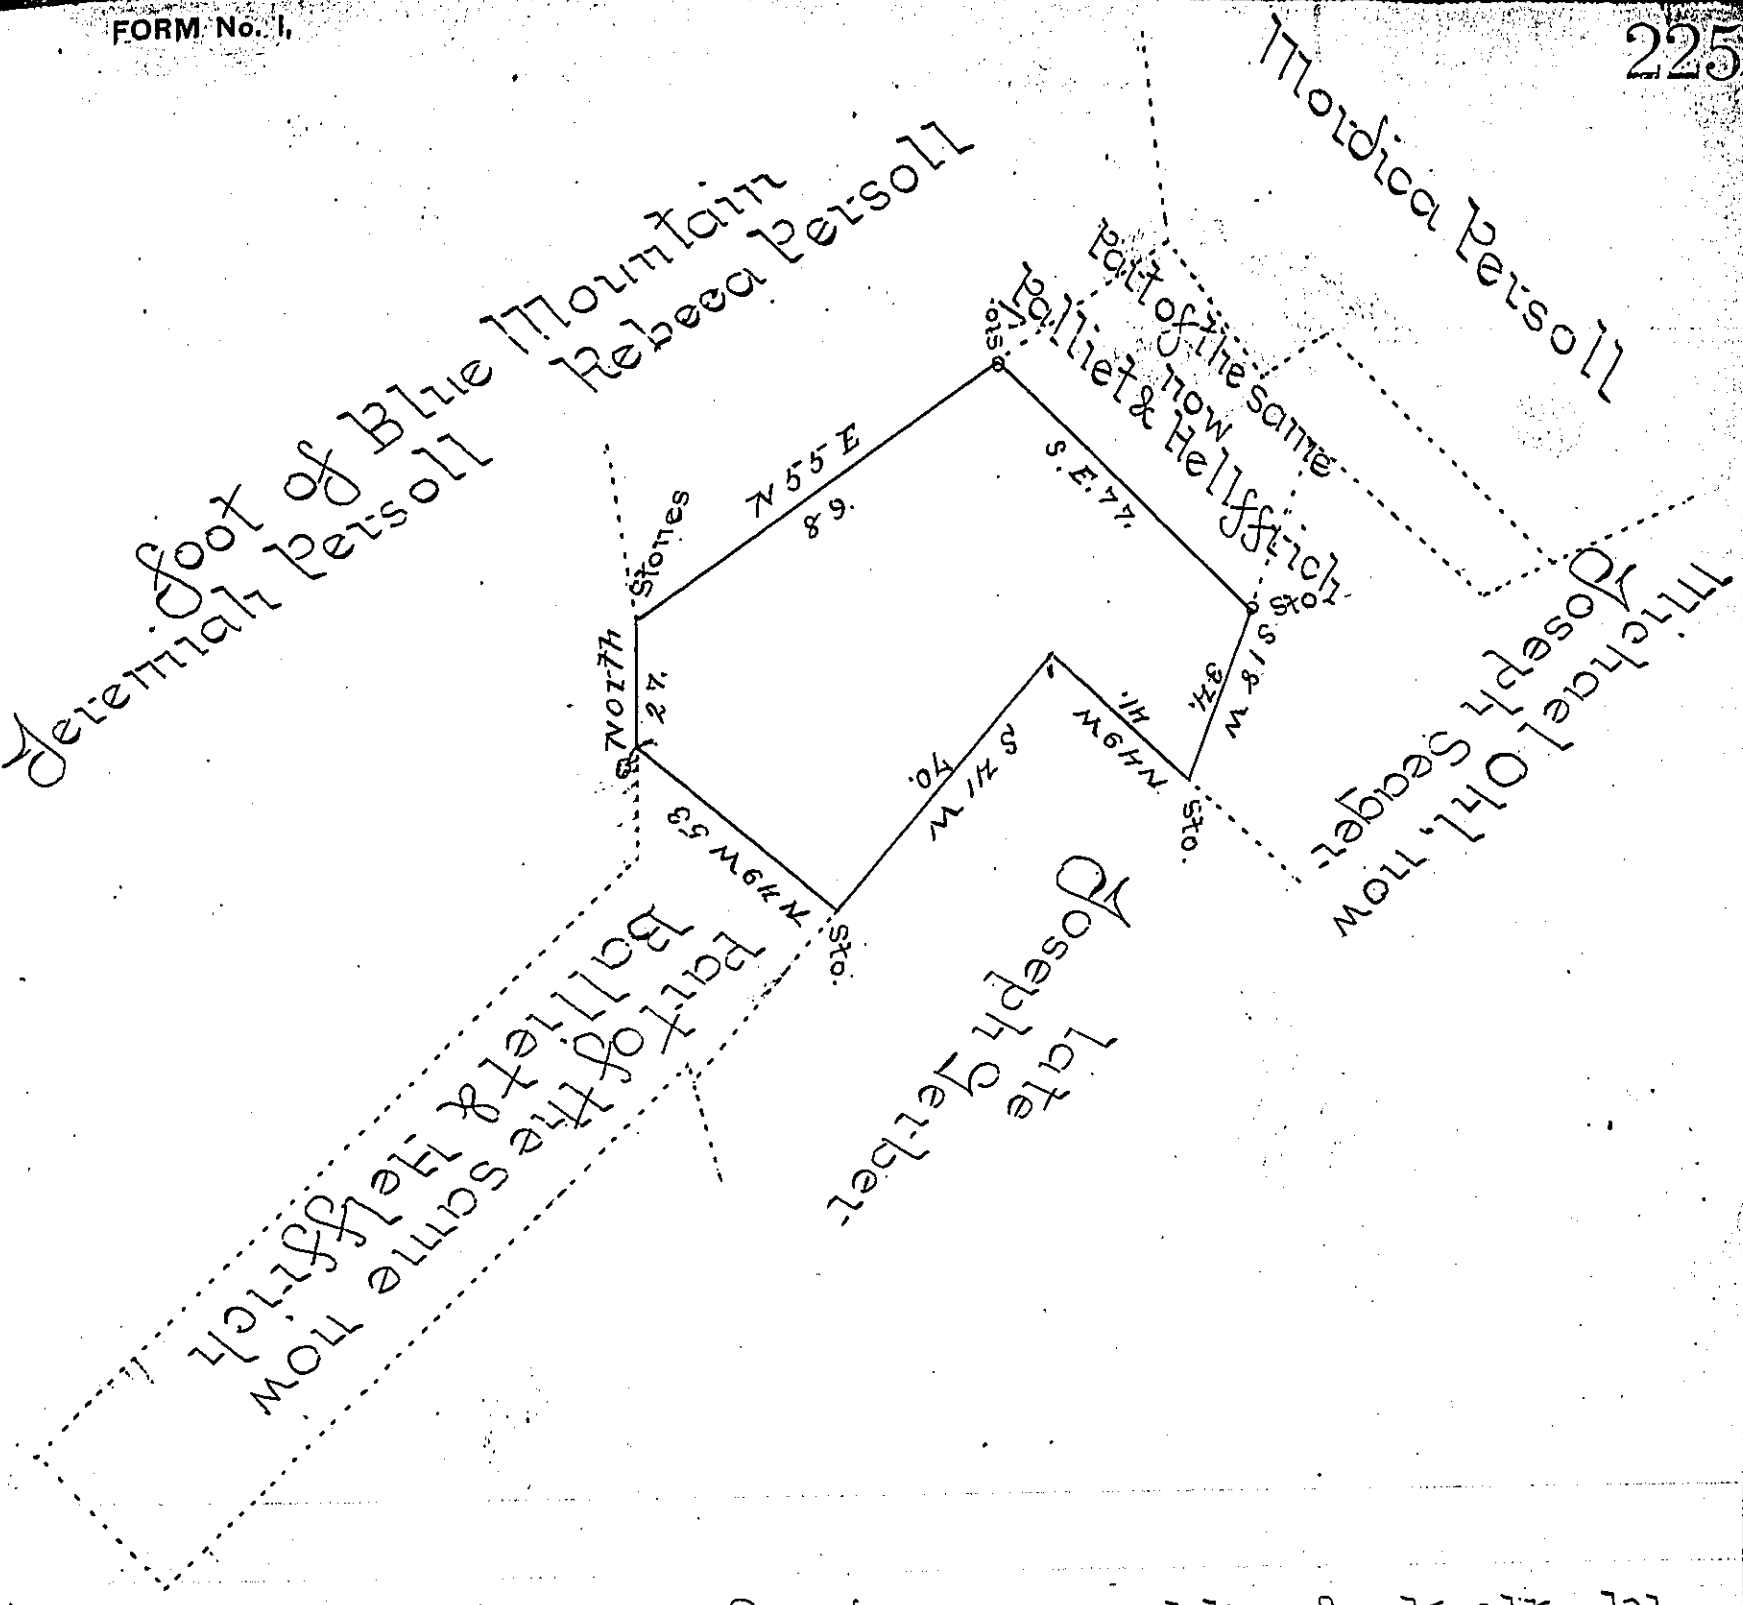

A Draught of a tract of Land, Situate at the foot of the Blue Mountain in Heidelberg Township, Lehigh County Containing Forty four Acres & allowance of 6 P cent &c. Being part of One hundred Twenty Acres & all° Originally Surveyed by Warrant dated the 26th day of ~~March~~ January A.D. 1827 to Jacob Behler The above made out for Daniel Kraiss Febry 16th 1832.

Geo. S. Eisenhart D.S.

Jacob Spangler Es. Sy.

IN TESTIMONY that the above is a copy of the original remaining on file in the Department of Internal Affairs of Pennsylvania, made conformably to an Act of Assembly approved the 16th day of February, 1833, I have hereunto set my Hand and caused the Seal of said Department to be affixed at Harrisburg,

this first *day of* August *1899.*

James W. Latta

Secretary of Internal Affairs.