FORM No. 1.



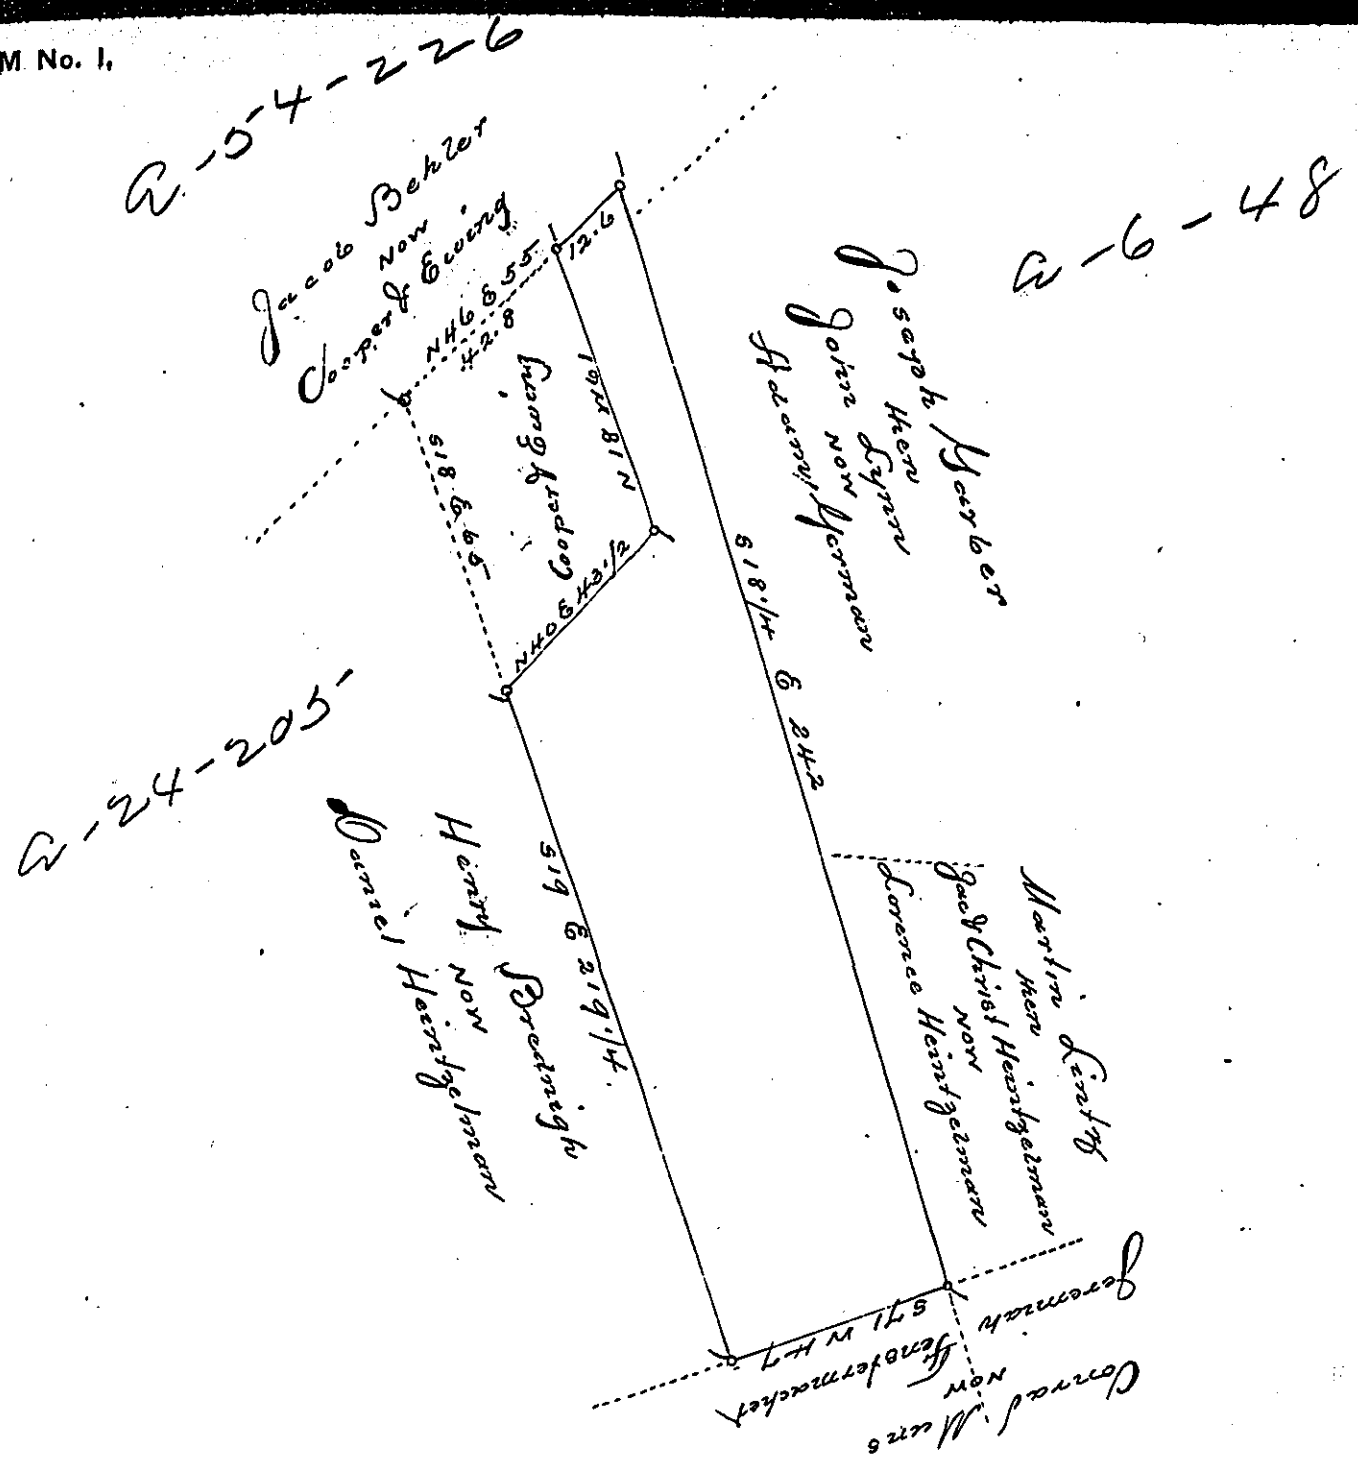


Draft of a tract of land situated in Heidelberg township, in the County of Lehigh, Containing Fifty one acres, thirty two perches and allowance of six per Cent for Roads &c. being part of a larger tract of sixty-five acres, one hundred and forty perches and allowance, originally surveyed in pursuance of a Warrant granted to Balzer Yeager, dated the 4th day of November 1752.

Geo Blank C.S.

To Mr Campbell Esq.
Surv. Gen.

*IN TESTIMONY that the above is a copy of the original remaining on file in the Department of Internal Affairs of Pennsylvania, made conformably to an Act of Assembly approved the 16th day of February, 1833, I have hereunto set my Hand and caused the Seal of said Department to be affixed at Harrisburg, this* first *day of* August *1899.*

James W. Latta
*Secretary of Internal Affairs.*