FORM No. I.

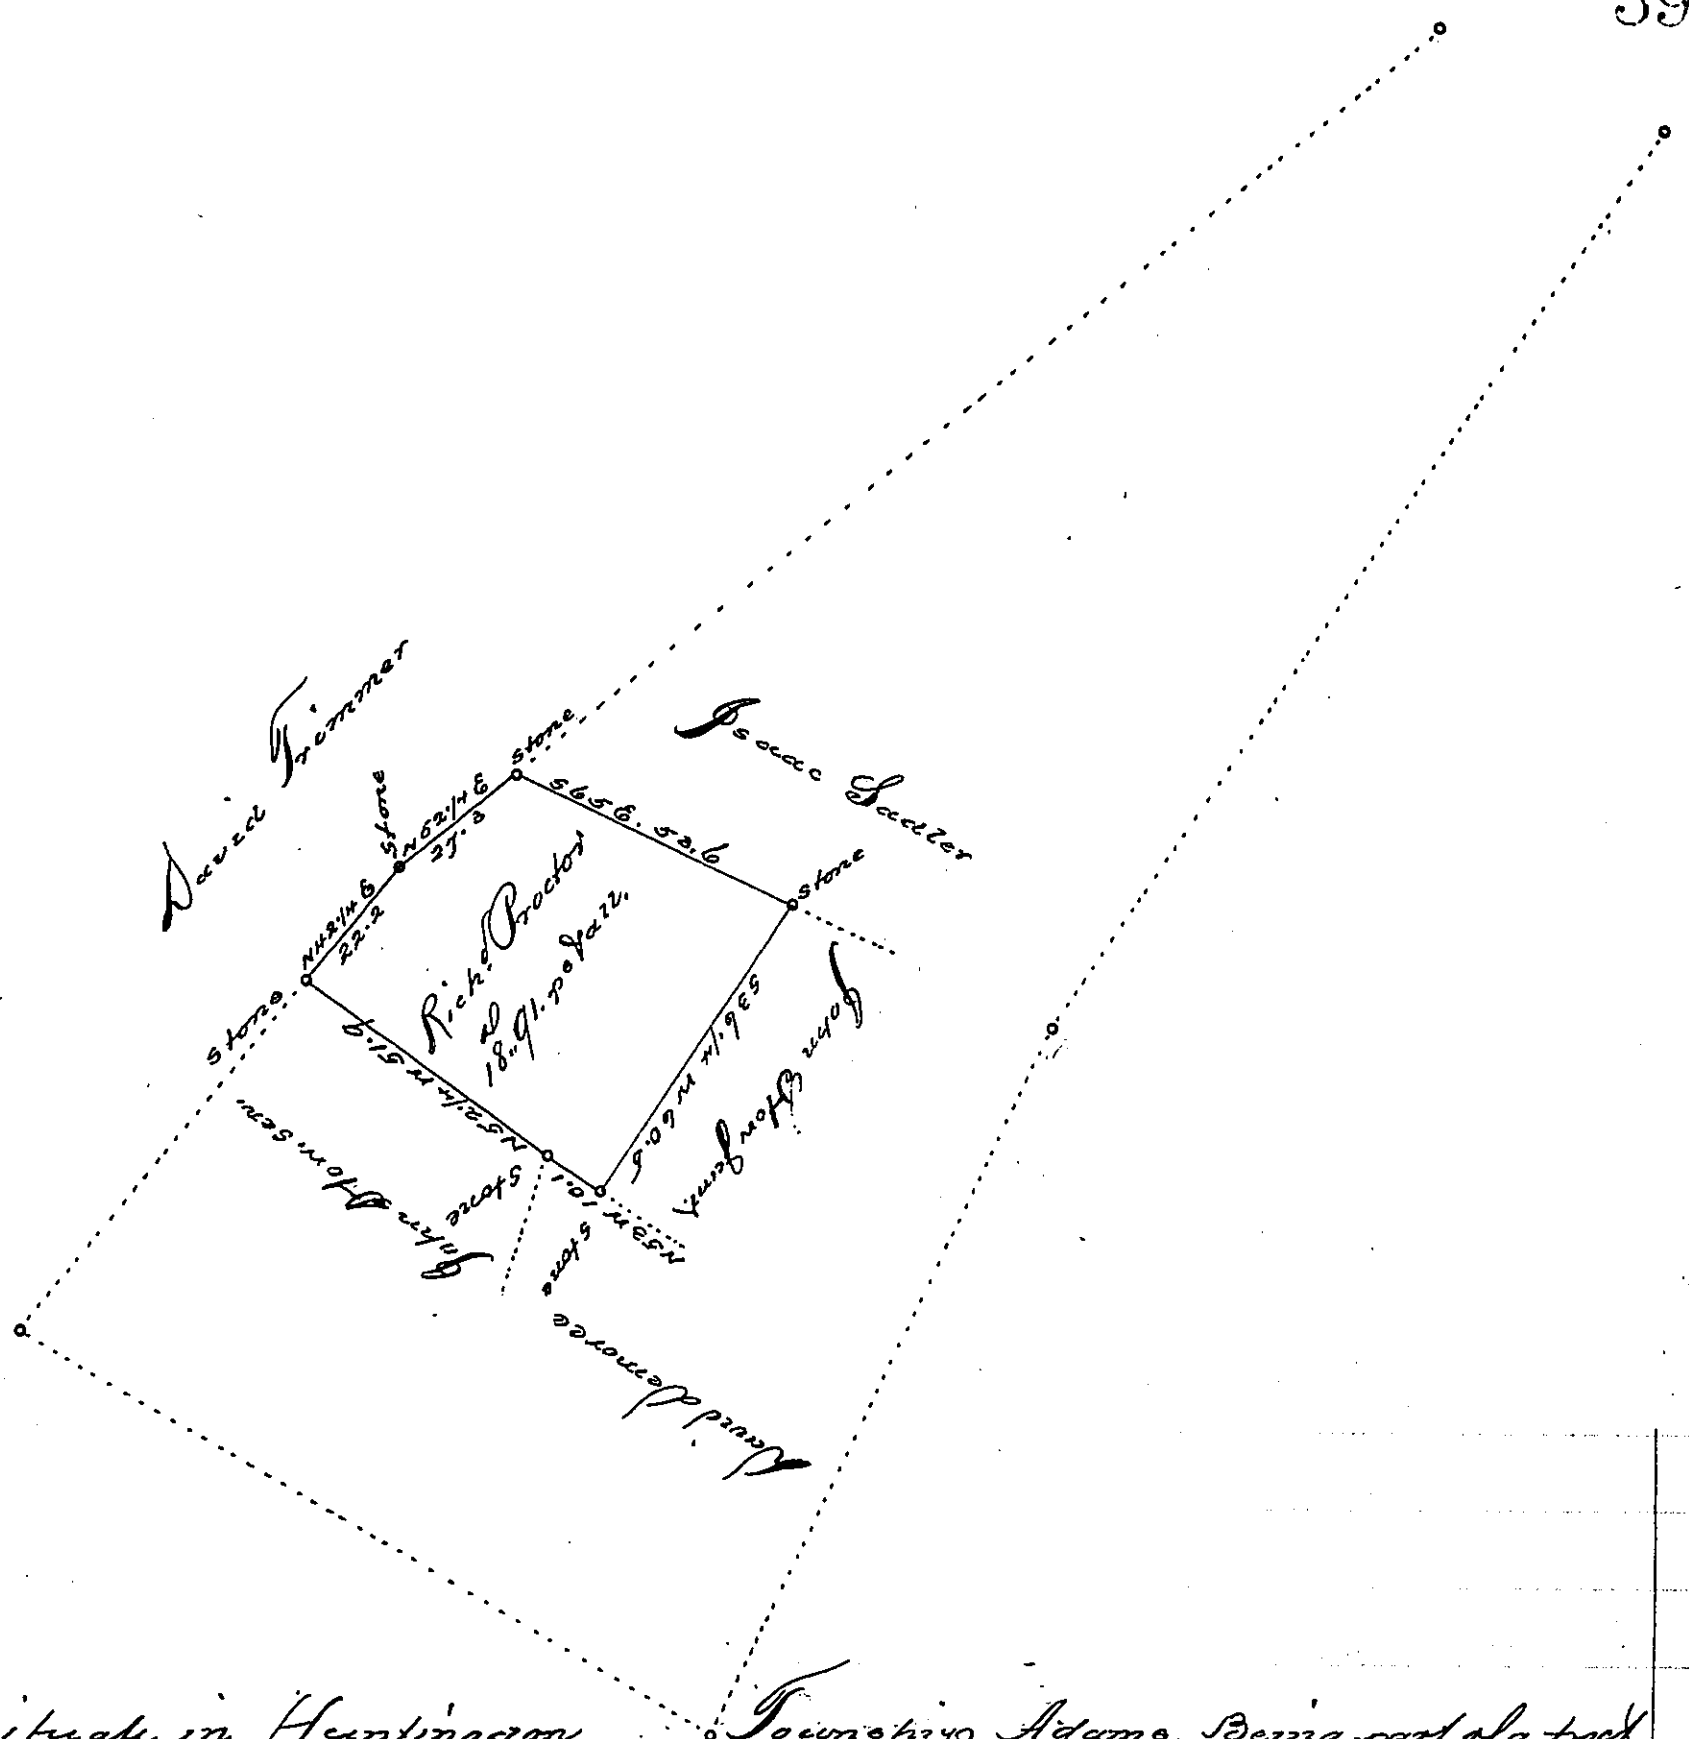

Situate in Huntingdon Township Adams. Being part of a tract said to contain 178 Acres. Survd June 5th 1770. by Charles Lukens D.S. by Warrant to Richard Proctor dated April 25th 1747. resurveyed and divided off from the Residue April 25th 1821 for Abraham Stover & John Fink Containing Eighteen acres & ninety one perches & allr

By Saml Sloan D.S.

To Jacob Spangler Esq
Surveyor General

IN TESTIMONY that the above is a copy of the original remaining on file in the Department of Internal Affairs of Pennsylvania, made conformably to an Act of Assembly approved the 16th day of February, 1833, I have hereunto set my Hand and caused the Seal of said Department to be affixed at Harrisburg, this Second *day of* May *189*9.

James W. Latta
Secretary of Internal Affairs.