FORM No. 1.

Delaware Twp. 169
PIKE.
(Upside Down)

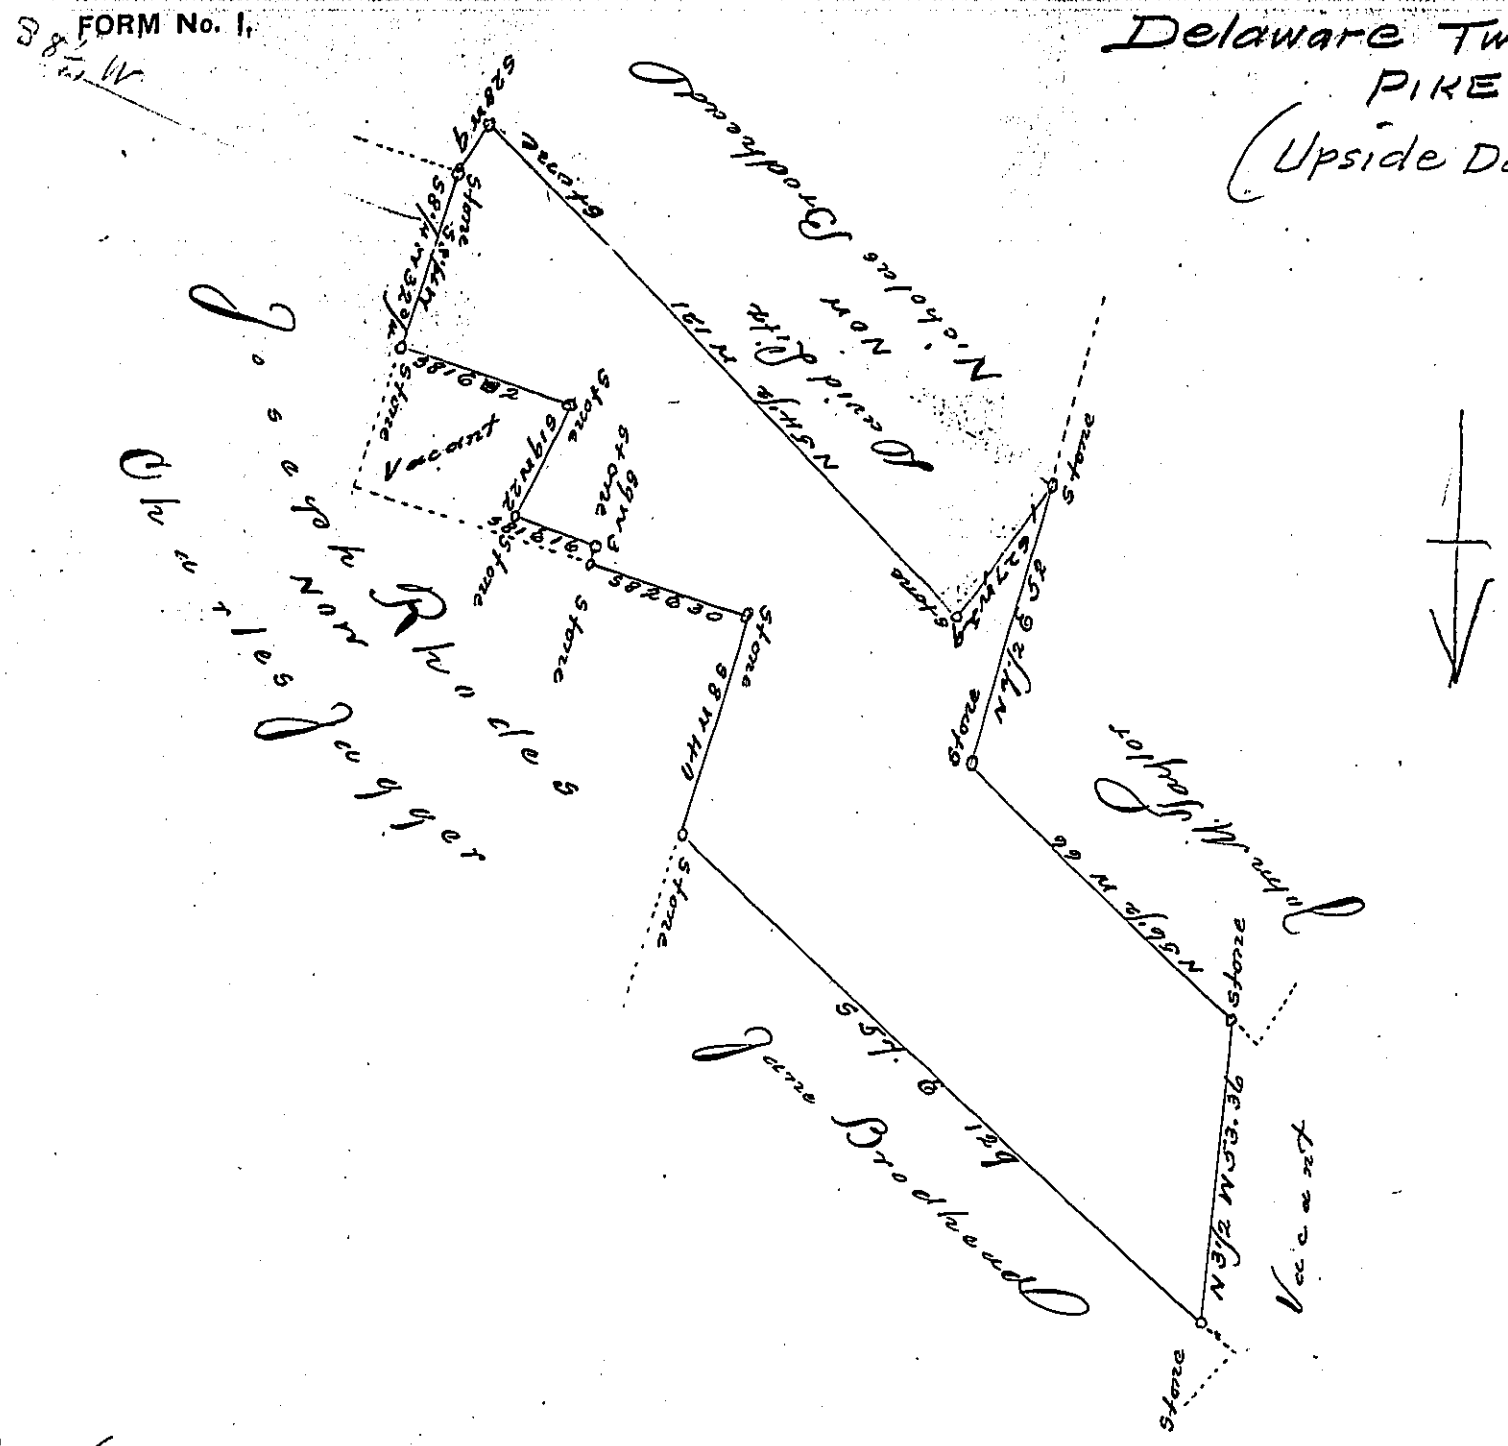

By Virtue of a Warrant dated the 17th day of June 1841, Granted to William Brodhead, Surveyed the 23d. day of March, 1844 the above described Tract of Land, Situate about Two miles from Delaware River, Adjoining Land of Charles Jagger and Nicholas Brodhead in Delaware Township Pike County Pennsylvania, Containing fifty four acres, ninety seven perches & allowance of six p Ct. for Roads &c

pr. J. H. Warrace D.S.

To Jacob Sourlade Esq
Surveyor General of Pennd

Examined and approved by me

John T. Cross D.S.

To John Laporte Esq
Surveyor General of Pennd

IN TESTIMONY that the above is a copy of the original remaining on file in the Department of Internal Affairs of Pennsylvania, made conformably to an Act of Assembly approved the 16th day of February, 1833, I have hereunto set my Hand and caused the Seal of said Department to be affixed at Harrisburg,

this Second *day of* January, 1900

James W. Latta
Secretary of Internal Affairs.