FORM No. I.

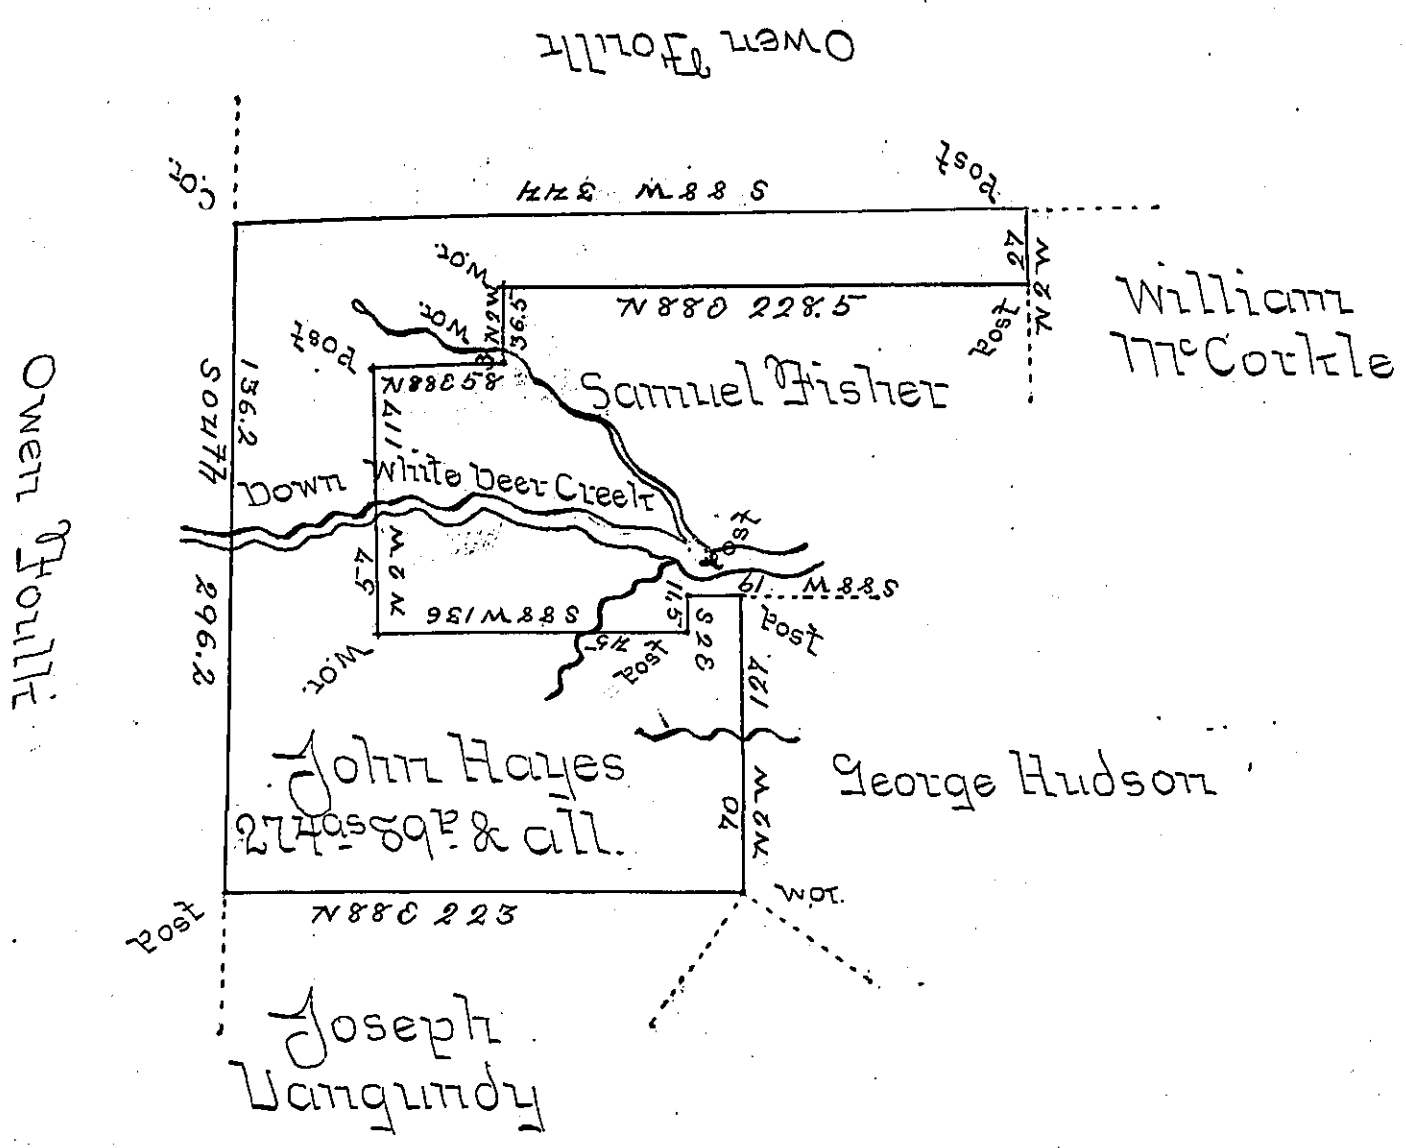

A Draught of a tract of land called _____ situate in White Deer township Union County containing two hundred and seventy four Acres and eighty nine perches and the Usual Allowance of Six per Cent for roads &c Surveyed the eighth day of March A.D. One Thousand eight hundred and sixteen for John Hayes in Pursuance of his Warrant bearing date the twentieth day of June AD One Thousand Eight hundred and fifteen –

To Richard D. Beech Esquire – Surveyor General of Pennsylvania } Simon Snyder Junr D.S.

N.B. The Improvements on the above tract of land are a Log-house & Stable & about five Acres of Clear land and a family residing thereon the Settlement was commenced prior to the twenty eighth day of March A.D. 1814 – Simon Snyder Junr D.S.

IN TESTIMONY that the above is a copy of the original remaining on file in the Department of Internal Affairs of Pennsylvania, made conformably to an Act of Assembly approved the 16th day of February, 1833, I have hereunto set my Hand and caused the Seal of said Department to be affixed at Harrisburg,

this Second *day of* October 1900.

James W. Latta
Secretary of Internal Affairs.