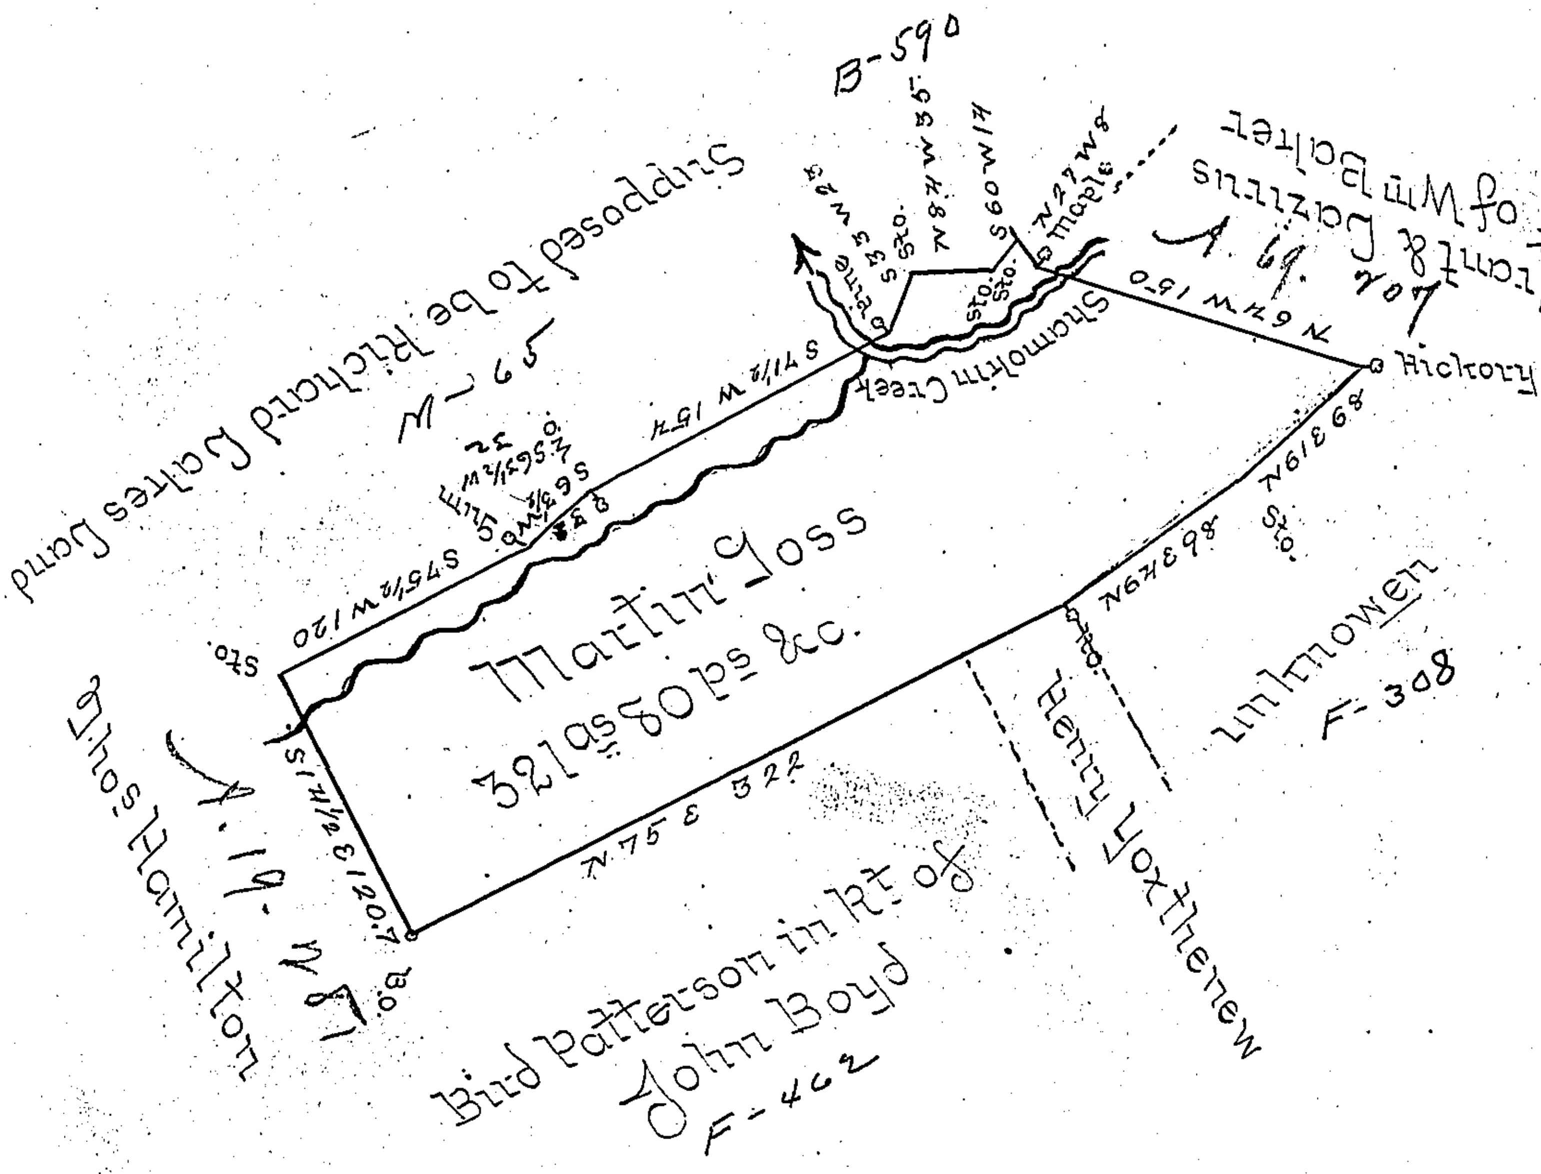

Draught of a tract of land Called _ Situate on Big Shamokin
Creek about fifteen Miles from Sunbury in Shamokin Town-
ship Northumberland County Containing Three hundred &
Twenty one acres & eighty perches & the allowance of six Per Cent
&c Surveyed for Martin Goss the 10th day of October 1792 by
Virtue of his warrant dated the 27th day of June 1792, by Wm Gray then Deputy Surveyor And Re-
surveyed agreeably to the old lines & corners as marked on the
ground by (Wm Gray) the 15th day of March 1830

Wm Laird D.S.

To Gabriel Hiester Esqr
Surveyor General

IN TESTIMONY that the above is a copy of the original remaining on file in the Department of Internal Affairs of Pennsylvania, made conformably to an Act of Assembly approved the 16th day of February, 1833, I have hereunto set my Hand and caused the Seal of said Department to be affixed at Harrisburg,

this sixth *day of* November *1900.*

James W. Latta
Secretary of Internal Affairs.